PROPOSED SIDE (EAST) ELEVATION

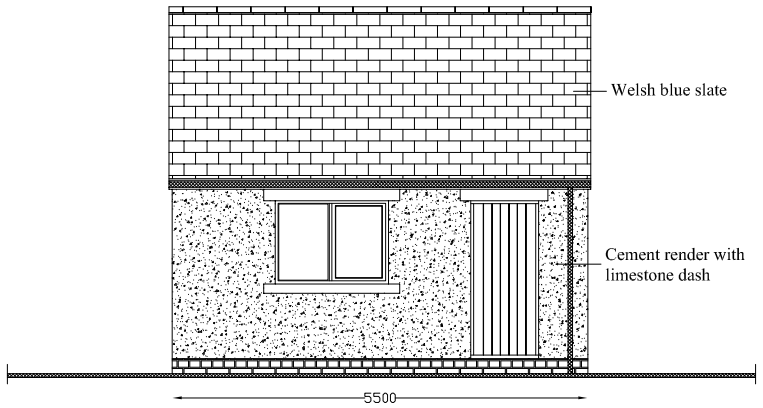

PROPOSED FRONT ELEVATION

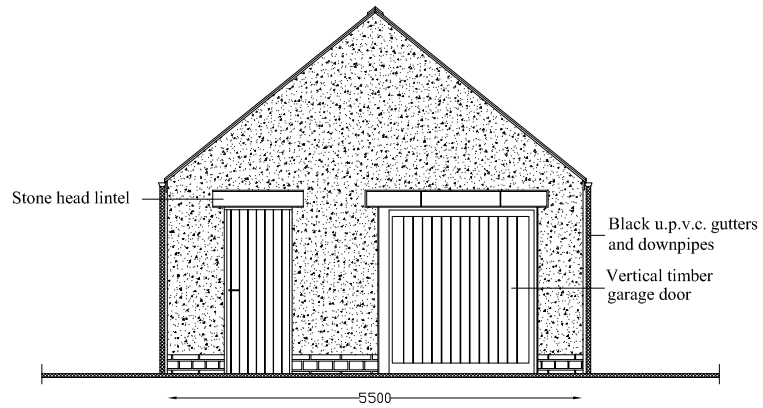

PROPOSED PLAN OF GARAGE

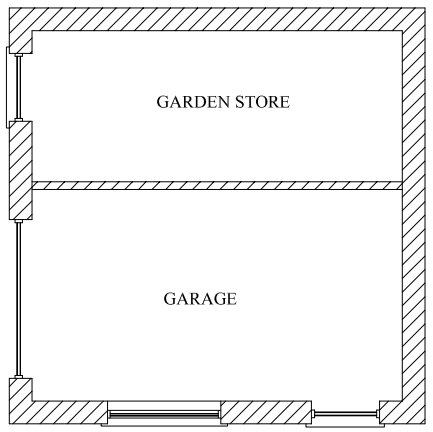

PROPOSED SIDE (WEST) ELEVATION

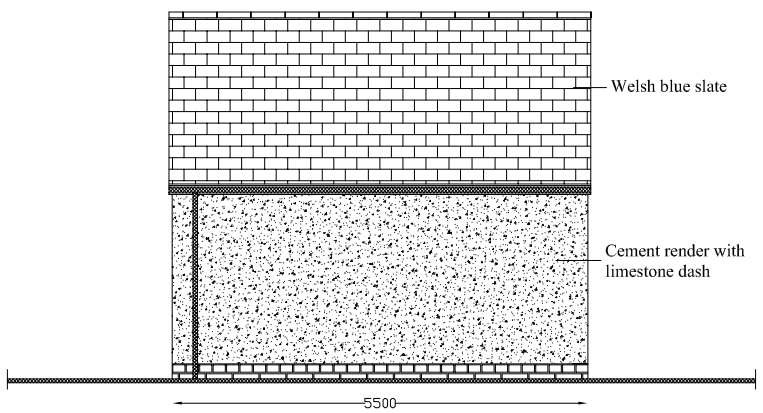

PROPOSED REAR ELEVATION

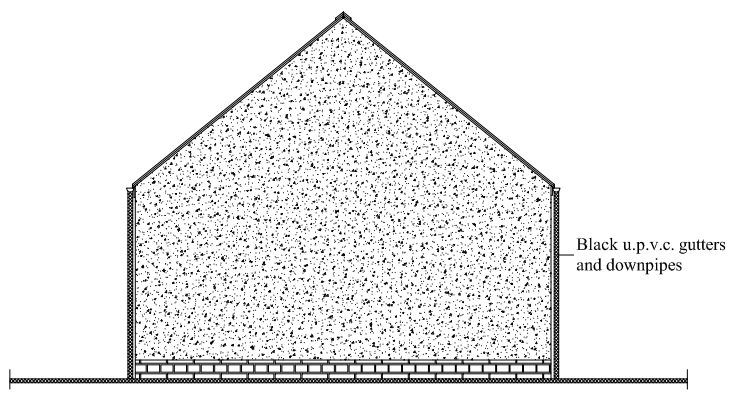

SCALE 1:100

DRAWING NO. 05