NOTES
The Constructor is to check all dimensions and conditions on site before commencing.Do not scale from this drawing.
This drawing remains the copyright of POZZONI LLP

UNIT 3 & 4

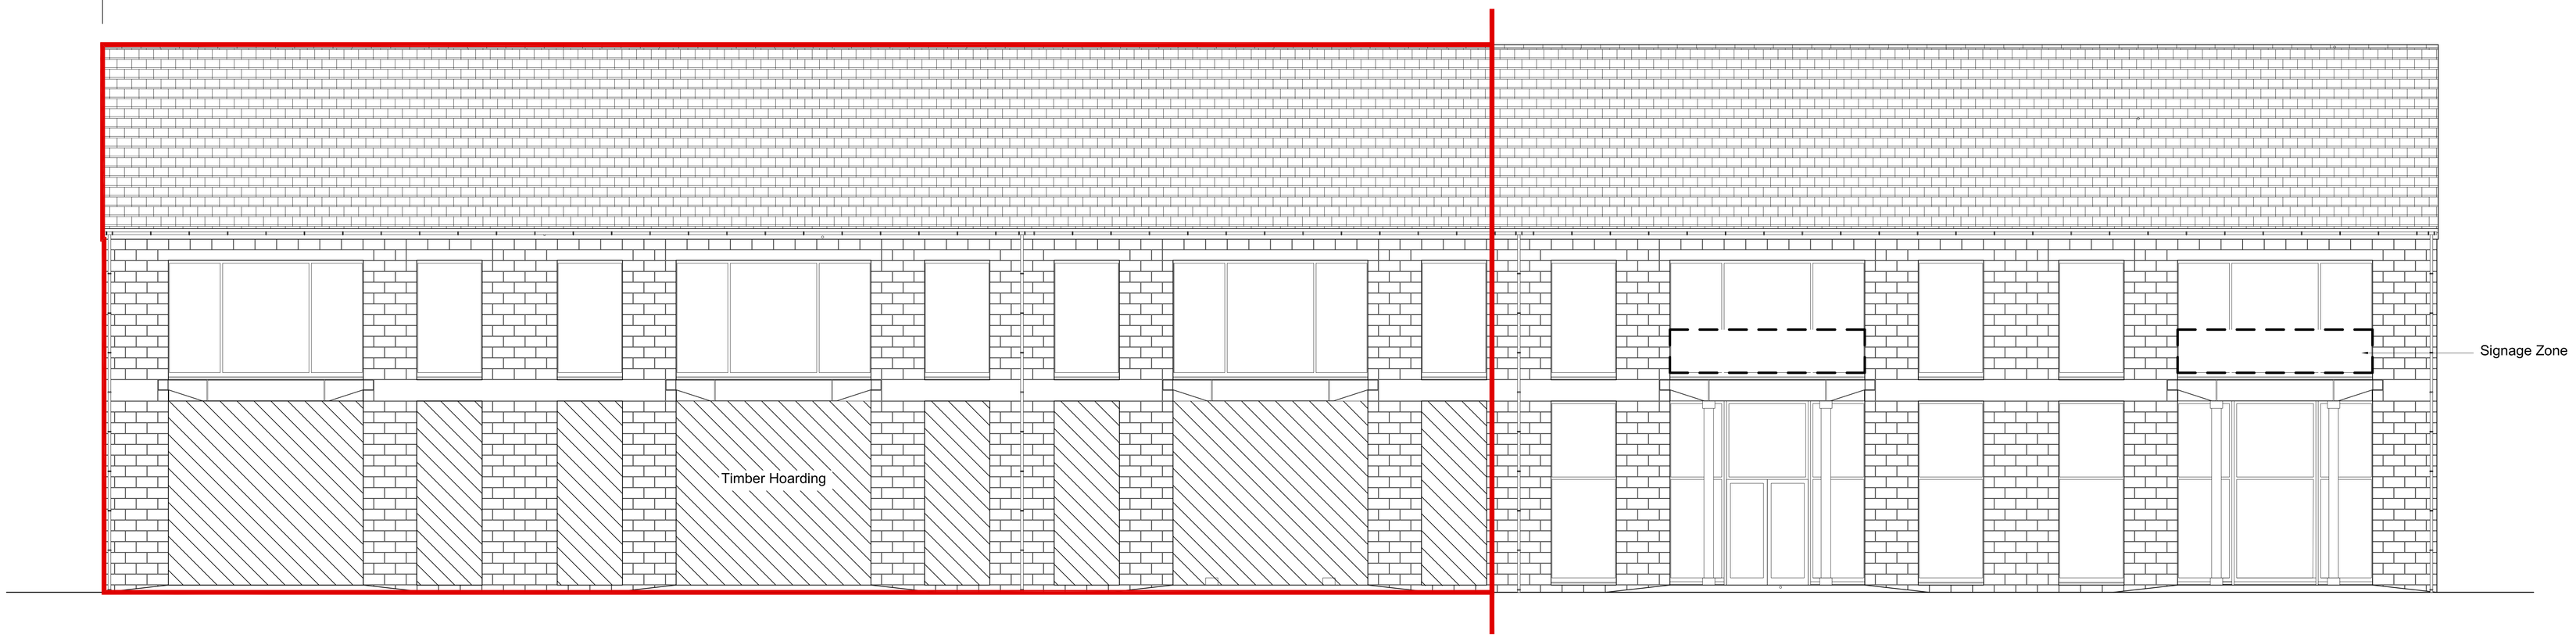

Existing Front Elevation

UNIT 3 & 4

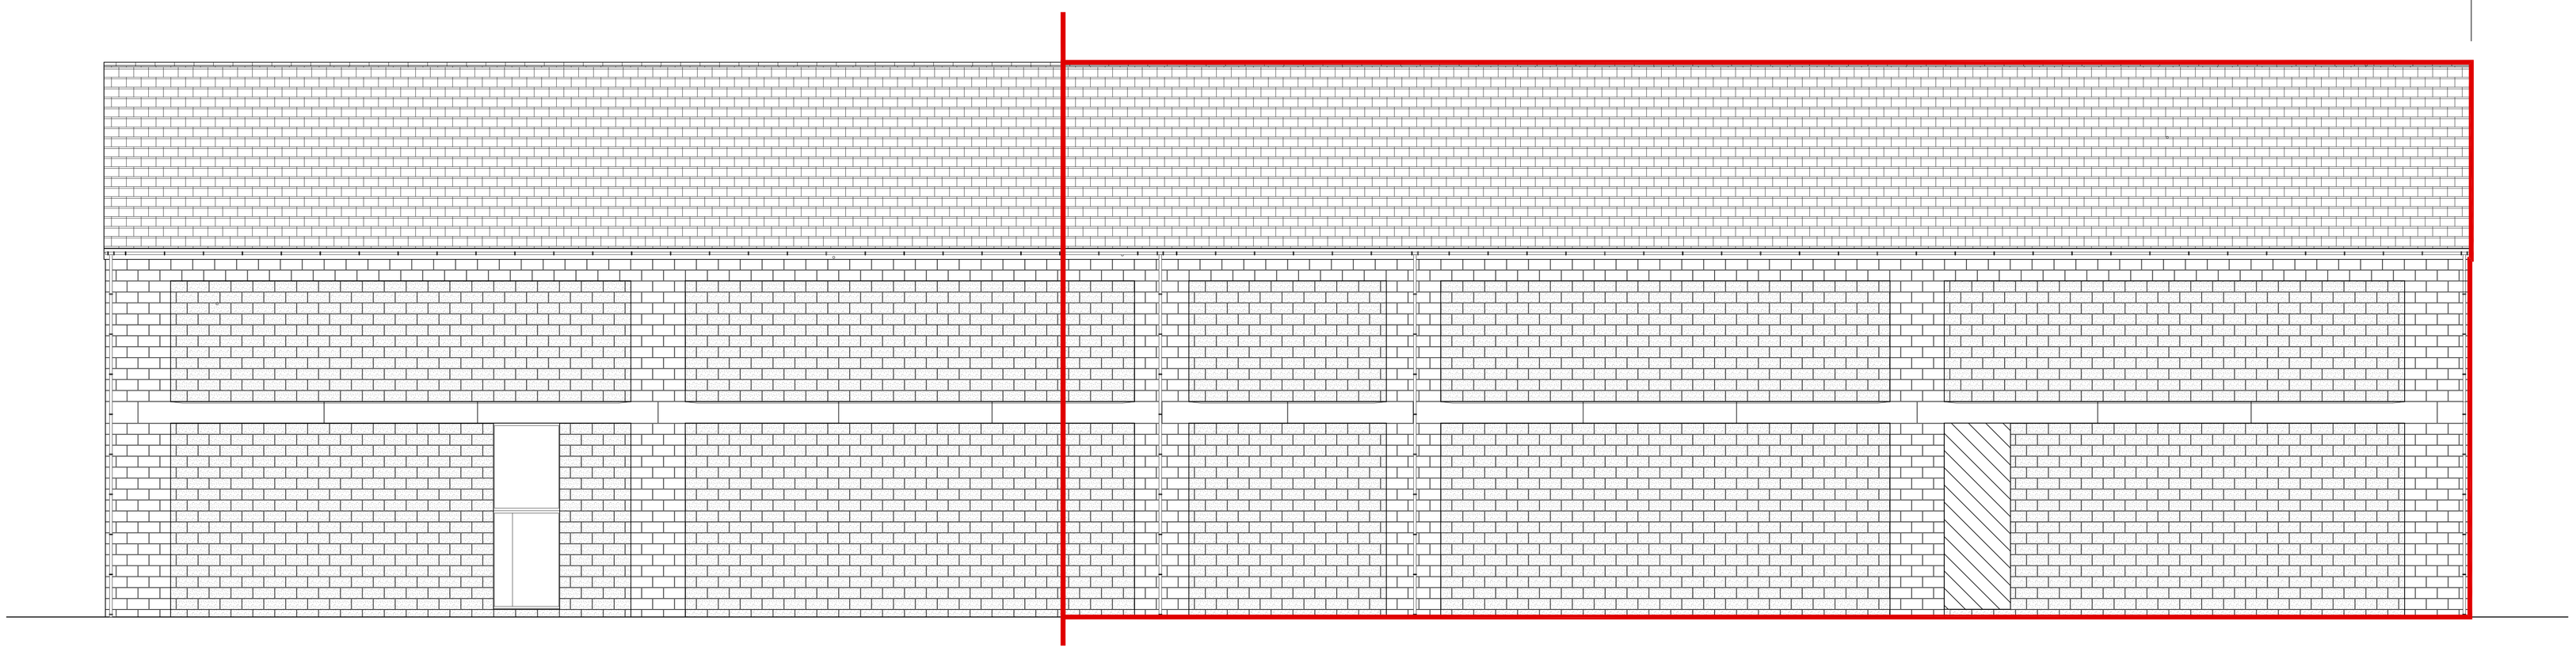

Existing Rear Elevation

FOR INFORMATION ONLY

SUBJECT TO PLANNING & SURVEY

REV.A Timber Hoarding shown, title amended to 'Existing' SPM 10.10.13

Revision	Date

Client
Peveril Securities LTD

Job
P2952-1 Howard Town Mill,
Victoria Street, Glossop - Unit 3&4

Drawing
Units 3&4-Existing
North & South Elevations (Unit Demise)

- [x] Feasibility
- [ ] Design
- [ ] Tender
- [ ] Contract
- [ ] Construction
- [ ] As Built

Scale 1 : 50 @ A0
Drawn
Date 06/09/13 Rev
Drg. No. P2952 -1- 506 A

POZZONI

T 0161 928 7848
F 0161 926 9428
E architects@pozzoni.co.uk

2 Woodville Road
Altrincham
WA14 2FH