NOTES
The Contractor is to check all dimensions and conditions on site before commencing.Do not scale from this drawing.
This drawing remains the copyright of POZZONI LLP

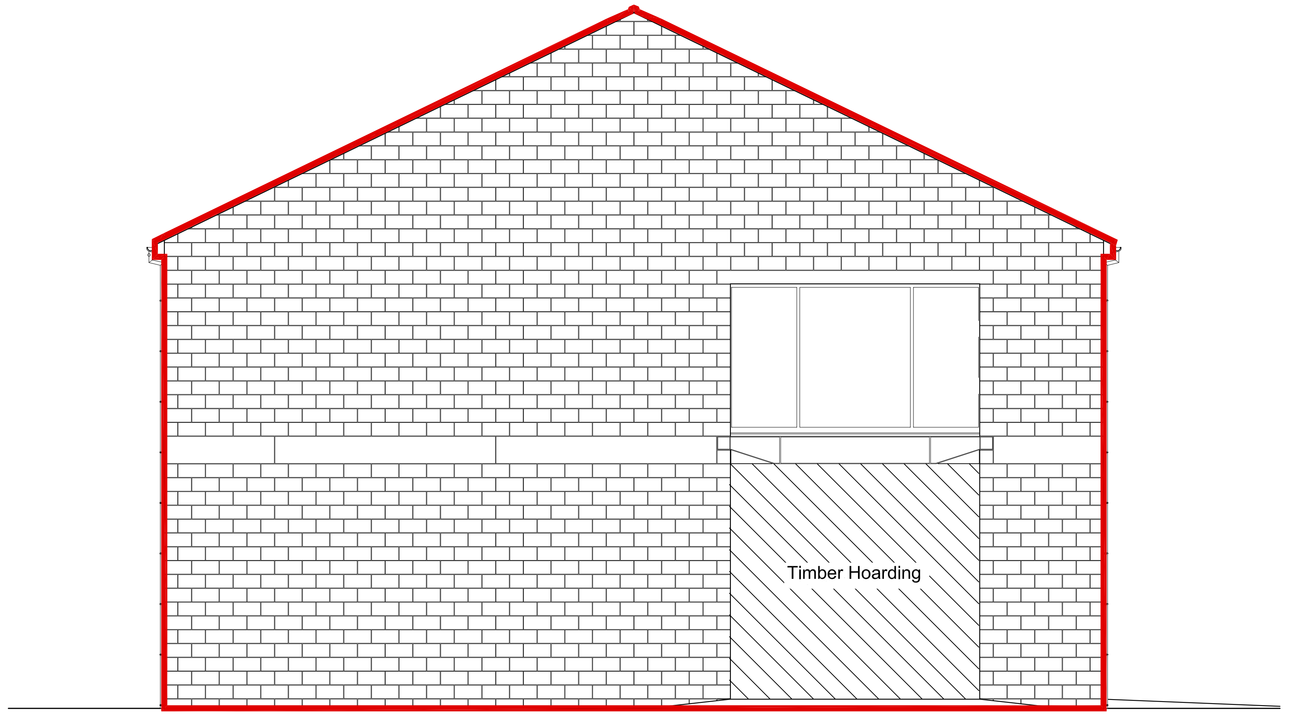

Existing End Elevation (East)

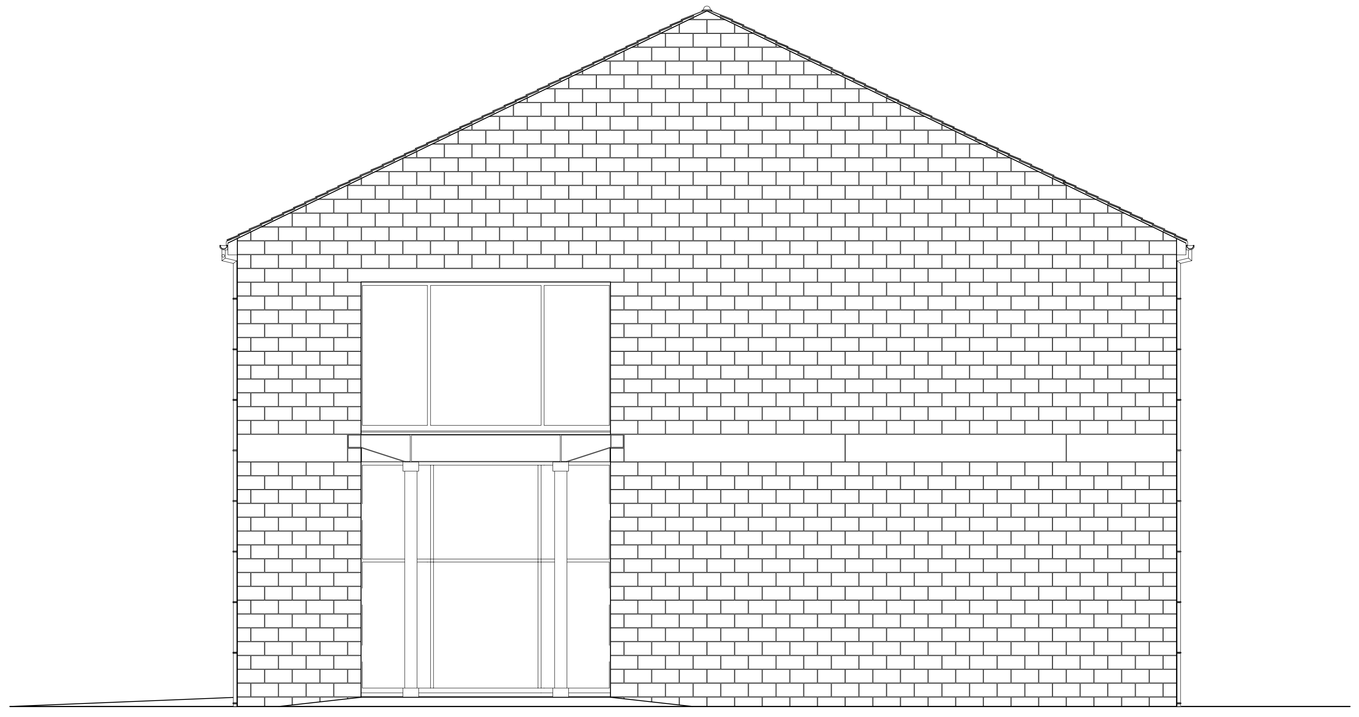

Existing End Elevation (West)

FOR INFORMATION ONLY

SUBJECT TO PLANNING & SURVEY

REV.A Timber Hoarding shown, title amended to 'Existing' SPM 10.10.13

Revision	Date

Client
Peveril Securities LTD

Job
Howard Town Mill

Drawing
Units 3&4-Existing
East & West Elevations

- ☐ Fassibility
- ■ Design
- ☐ Tender
- ☐ Contract
- ☐ Construction
- ☐ As Built

Scale 1 : 50 @ A0
Drawn
Date 06/09/11 Rev
Drg. No. P2952 -1- 503 A

POZZONI

T 0161 928 7848
F 0161 926 9428
E architects@pozzoni.co.uk

2 Woodville Road
Altrincham
WA14 2FH