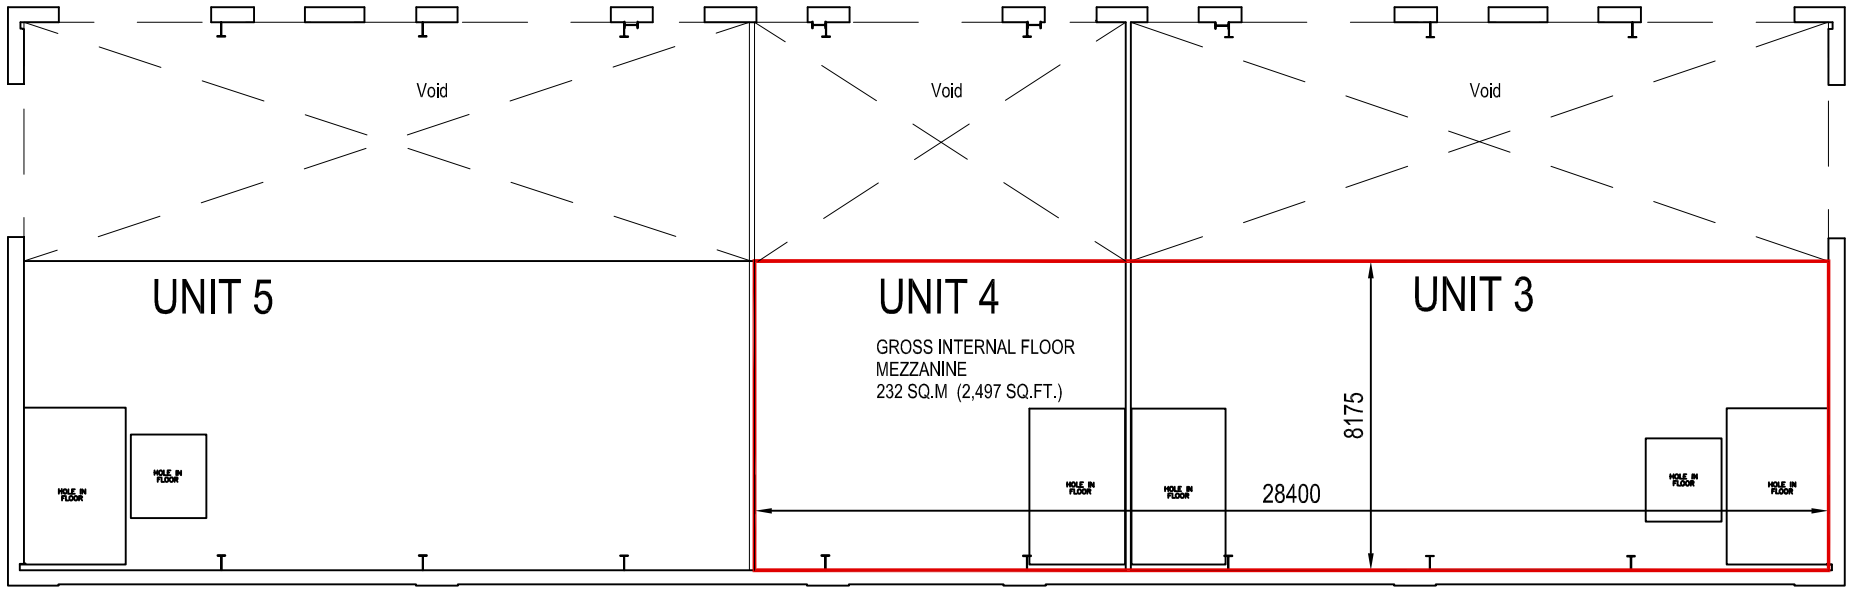

FIRST FLOOR

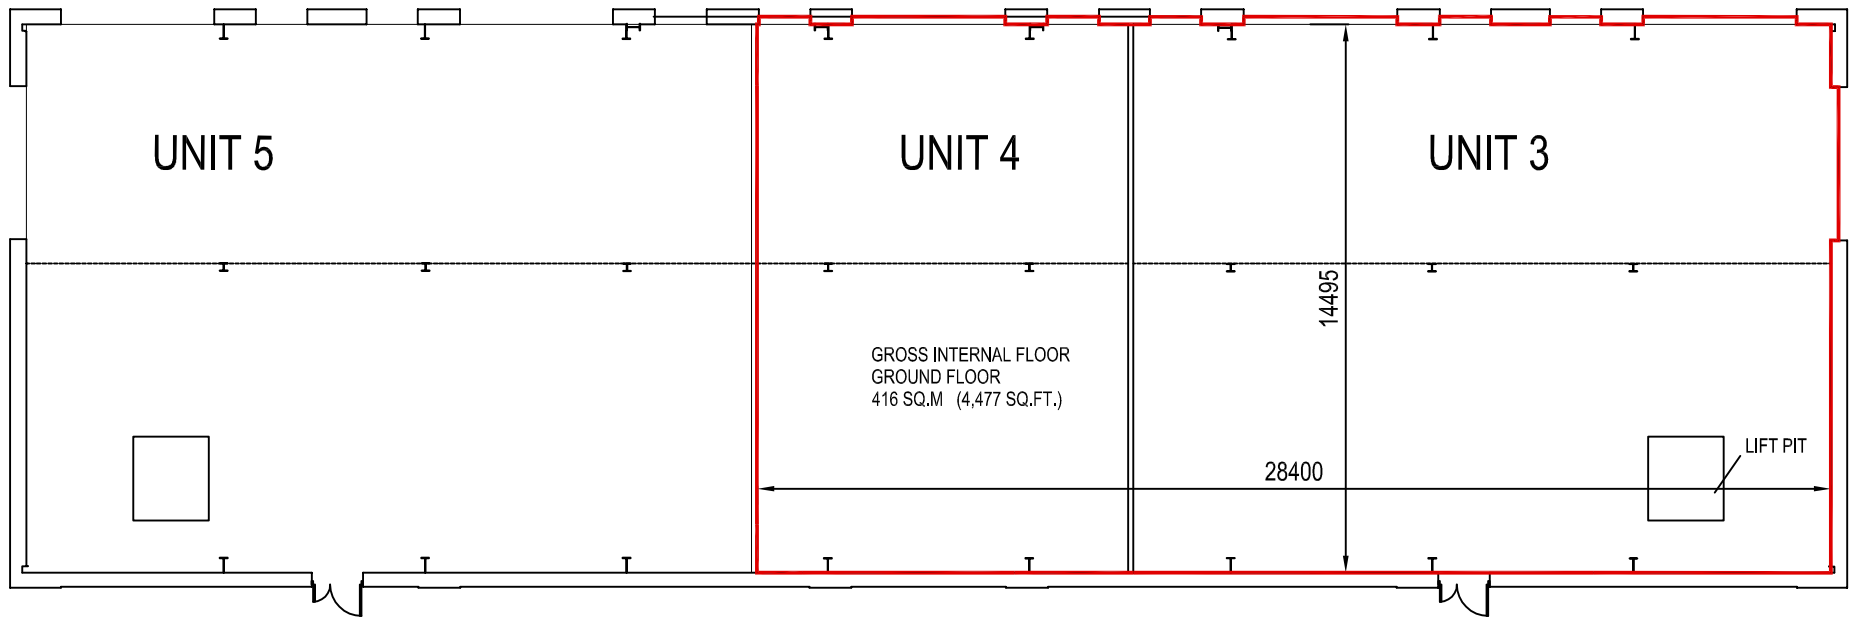

GROUND FLOOR

Overall Gross Internal Areas measured to inside face of blockwork & estimated location of curtain walling/doors. Stair & Lift cores (voids) not deducted.

North

SUBJECT TO NECESSARY STATUTORY APPROVALS

NOTES
The Contractor is to check all dimensions and conditions on site
before commencing. Do not scale from this drawing.
This drawing remains the copyright of POZZONI LLP.

KEYPLAN

Rev	Description	By	Date
B	Unit References updated. Drawing Title amended. Red line for new Units 3&4.	SPM	05.09.13
A	Reference in unit 3 to possible 2nd stair removed	SPM	03.07.12

■ Feasibility
☐ Design
☐ Tender
☐ Contract
☐ Construction
☐ As Built

Scale 1 : 200 @ A3
Model Sheet SPM
Checked
Issue Date 05/09/11 Rev
Drg. No. P2952 - SK 4201 B

Client Peveril Securities Ltd

Job Howard Town Mill, Victoria Street, Glossop, Derbyshire

Drawing Unit 3&4 - Demise Plan

POZZONI

T 0161 928 7848
F 0161 926 9428
E architects@pozzoni.co.uk
2 Woodville Road
Altrincham
WA14 2FH