NORTH EAST ELEVATION

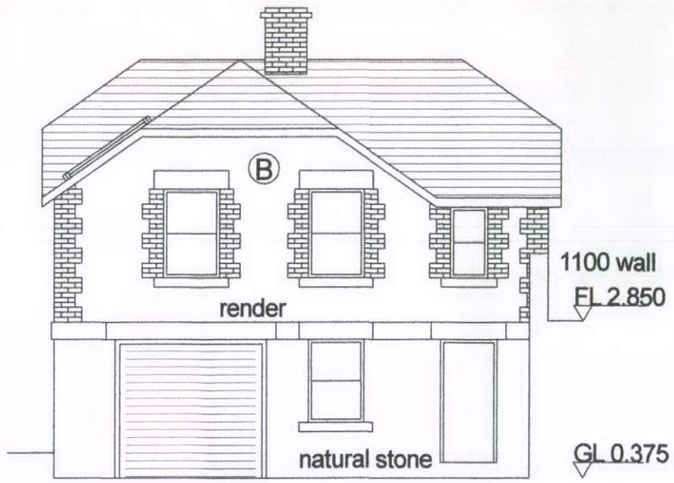

NORTH WEST ELEVATION

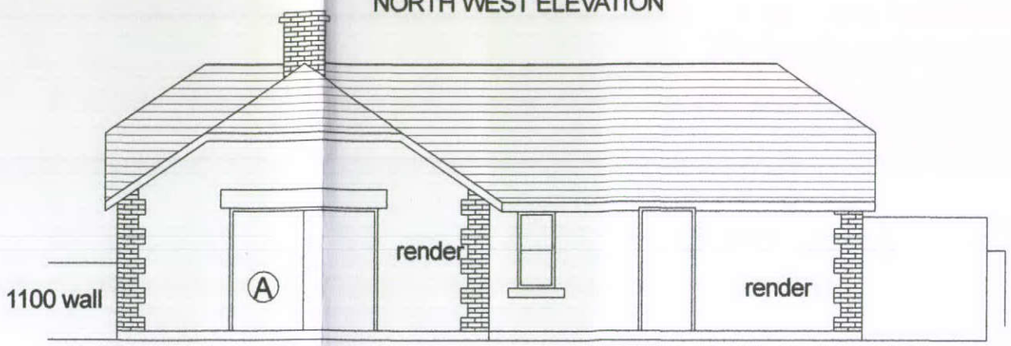

HRK/2013/1050
MATERIALS
All to match existing house (B)
Roof - blue slate
Walls - natural stone and render as shown
String course, heads and cills natural stone
Brick details to windows as shown
Retaining wall - natural stone
from existing wall.
HIGH PEAK
11 OCT 2013
BOROUGH COUNCIL

SOUTH EAST ELEVATION

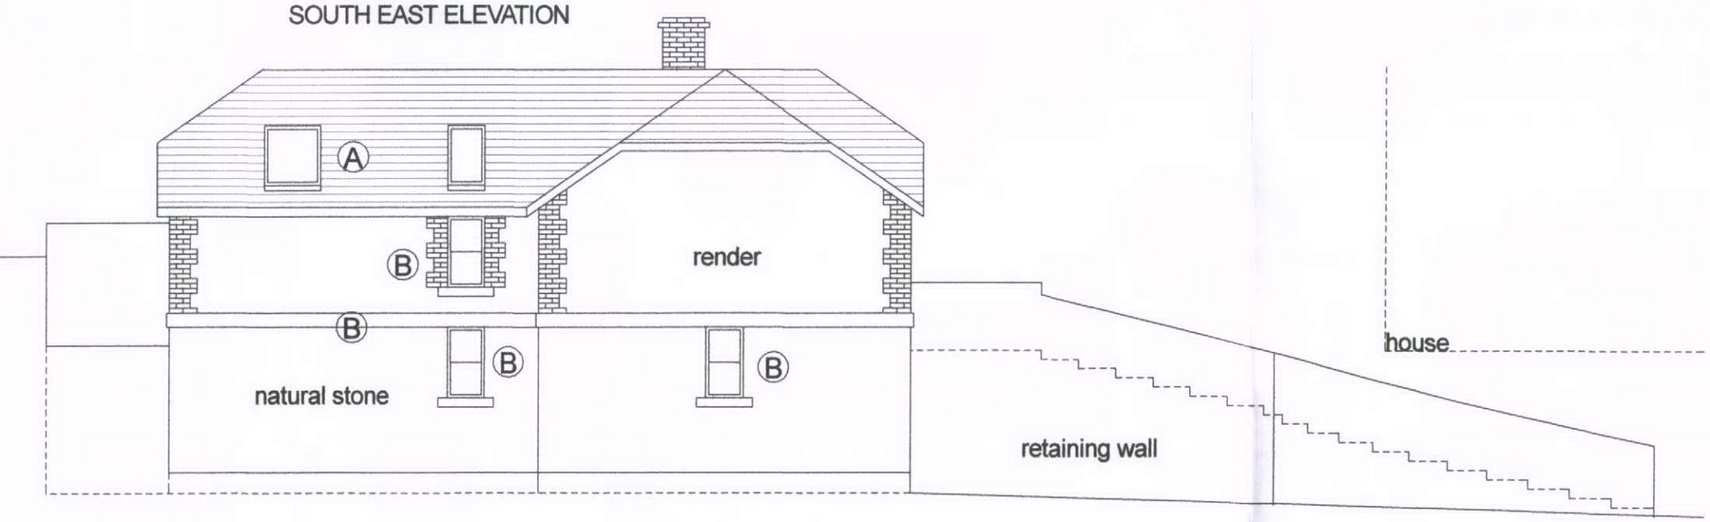

SOUTH WEST ELEVATION

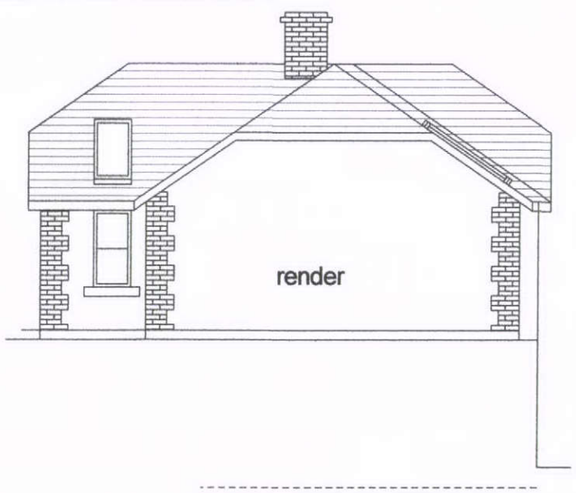

REDRAWN 23 September 2013

Rev	Details	Date
B	Meeting 24 Sept	25.9.13
A	Materials, etc	24.9.13

PROPOSED ACCOMMODATION FOR DEPENDENT RELATIVE AT 75 CORBAR ROAD, BUXTON, FOR MR I TARPLEE, ELEVATIONS.

Trevor Gilman Design
7, Athelstane Terrace, 7, Manchester Road, Buxton, Derbyshire SK17 6SE
07773 381824 gilmantrevor@gmail.com

Scale 1/100 | 23.9.13

Drg No TARPLEE 03 | Rev B