

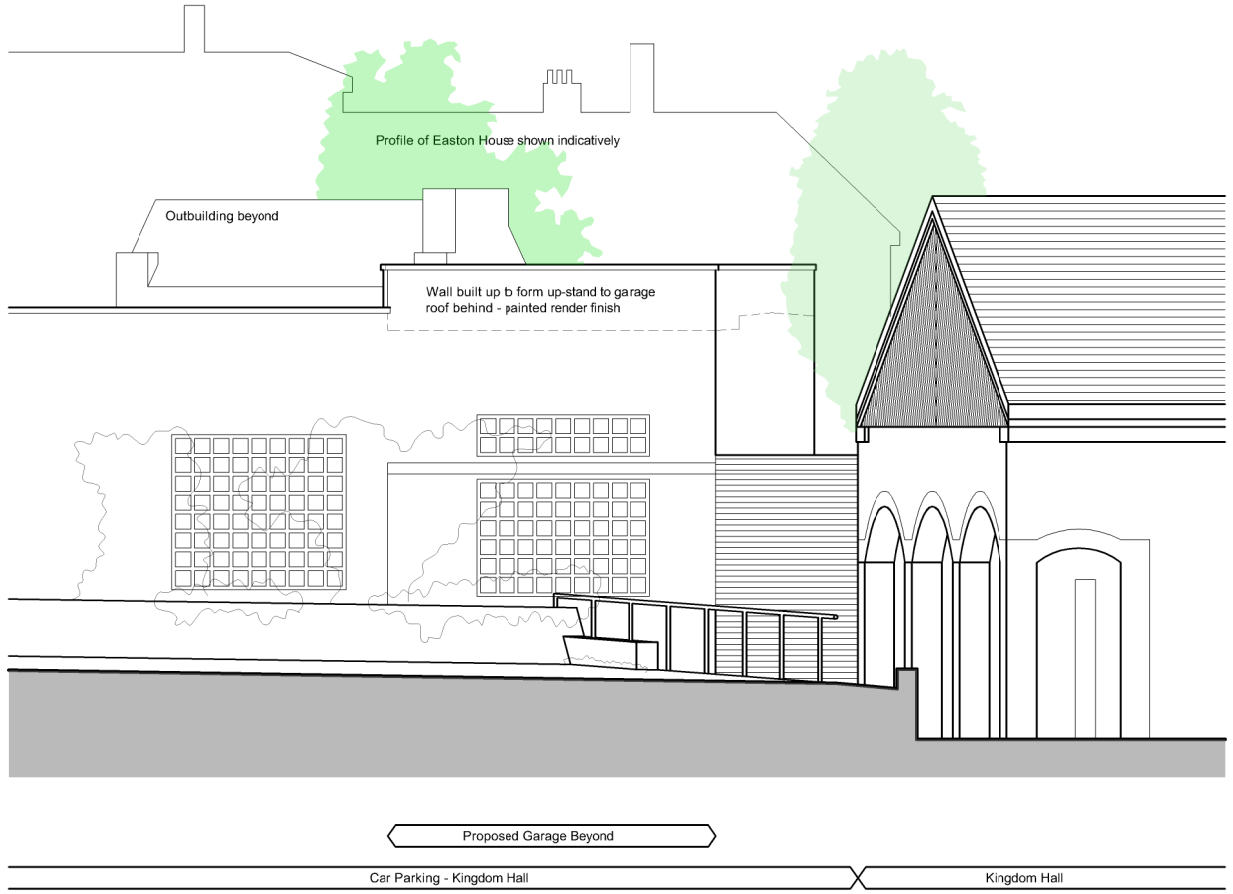


PROPOSED ELEVATION FROM SOUTH WEST

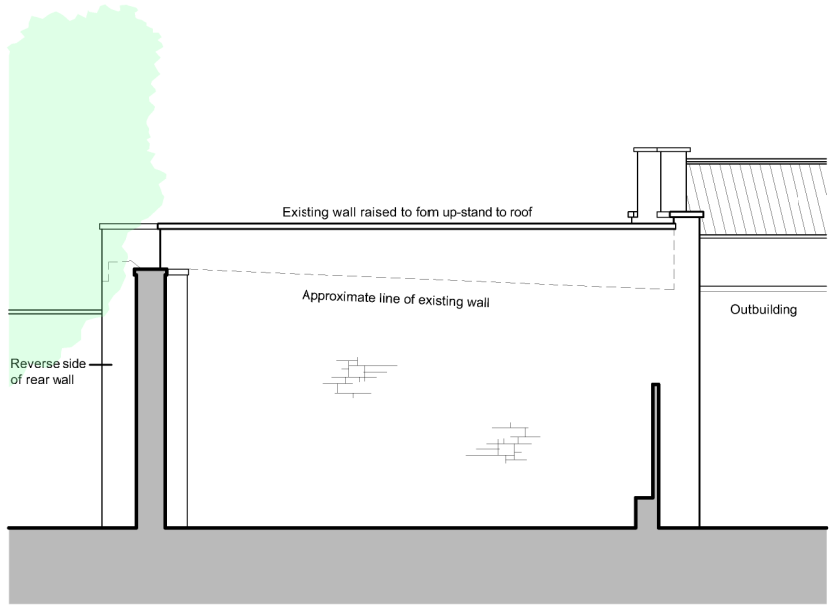

PROPOSED ELEVATION FROM GARDEN OF NO. 80

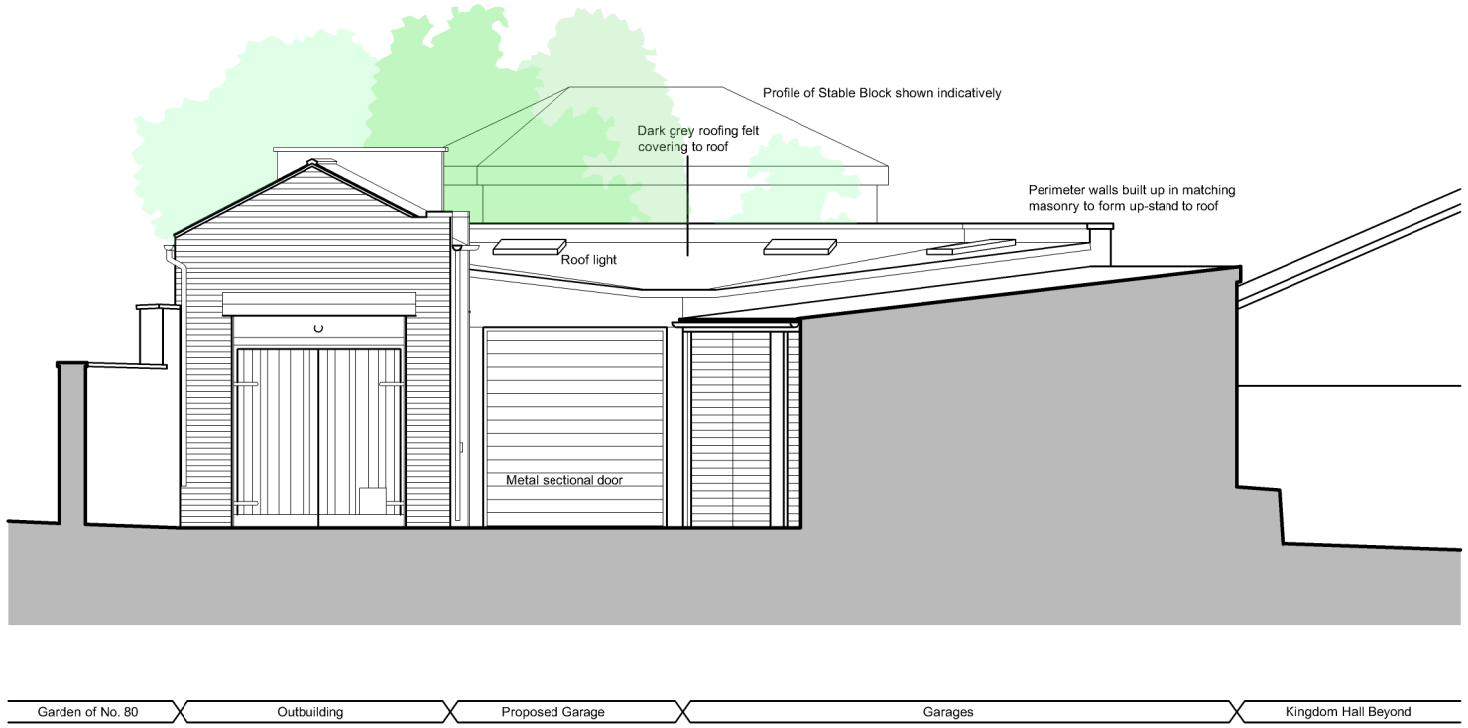

PROPOSED ELEVATION FROM COURTYARD

All dimensions to be verified on site by Main Contractor before the start of any shop drawings or work whatsoever either on their own behalf or that of sub-contractors.

Report any discrepancies to the Contract Administrator at once.

This drawing is to be read with all relevant Architect's and Engineer's drawings and other relevant information.

© Ingleton Wood LLP

LEGEND: DO NOT SCALE

Revision:	Date:	Description:	Drw:	Chk:
-	18.08.13	Issued to Client	ALH	ALH

Project:
Garage at 78a High Street East
Glossop

Drawing Title:
Elevations As Proposed

Client:
Mr and Mrs Shackleton

Drawn:	Checked:	Date:	Scale:	Paper Size:
ALH	PS	18.08.13	1:100	A3

Job No.:	Dwg No.:	Stage:	Revision:
00000	104	Planning	-