HPK/2013/0553
HIGH PEAK
16 OCT 2013
BOROUGH COUNCIL

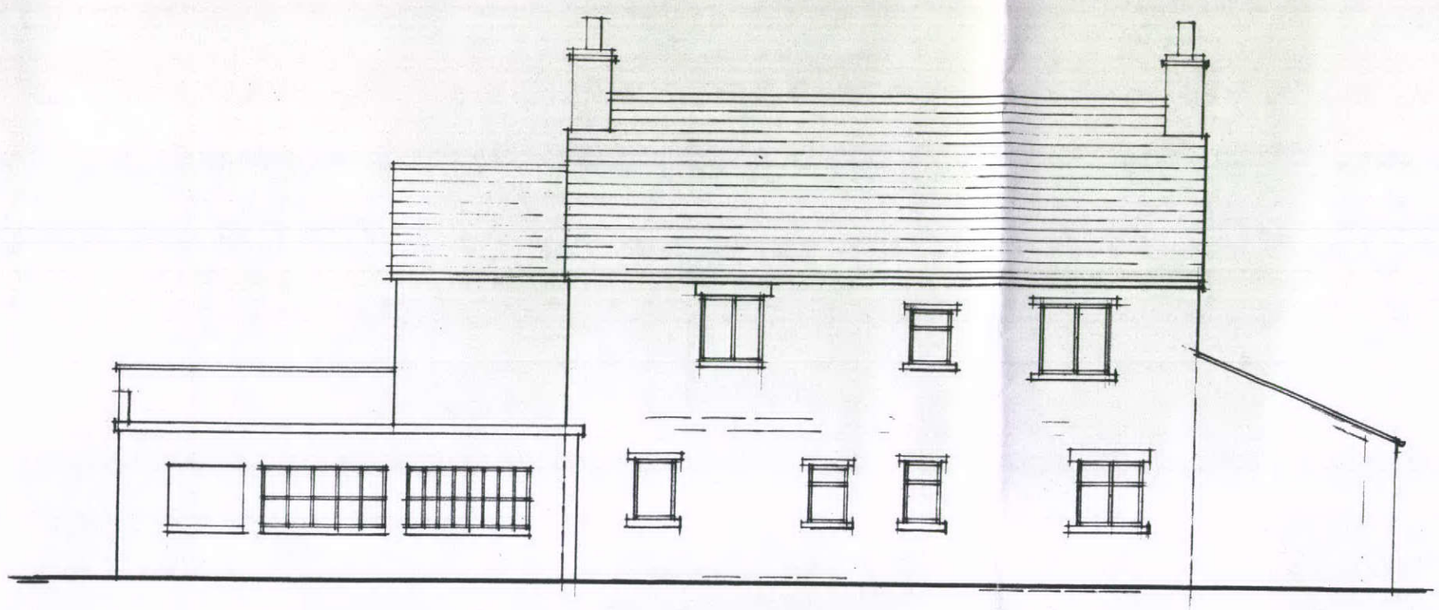

REAR ELEVATION \ S.W.

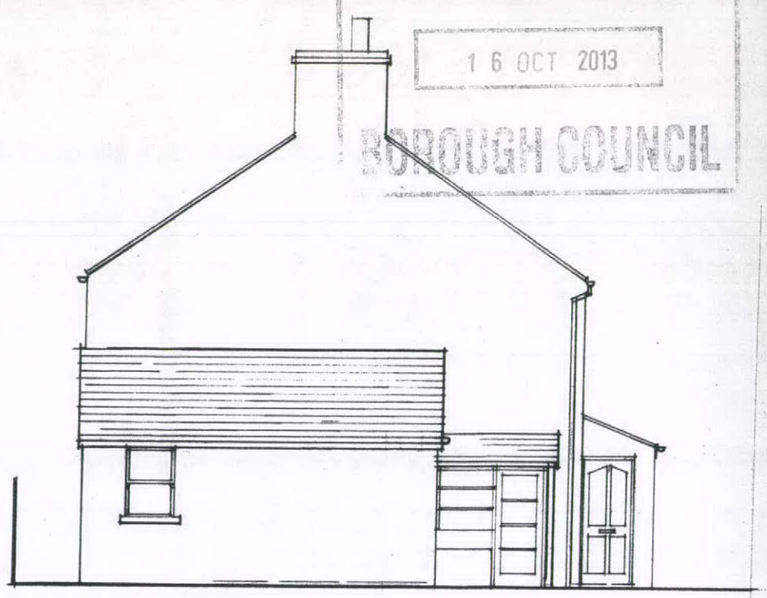

SIDE ELEVATION \ S.E.



FRONT ELEVATION \ N.E.

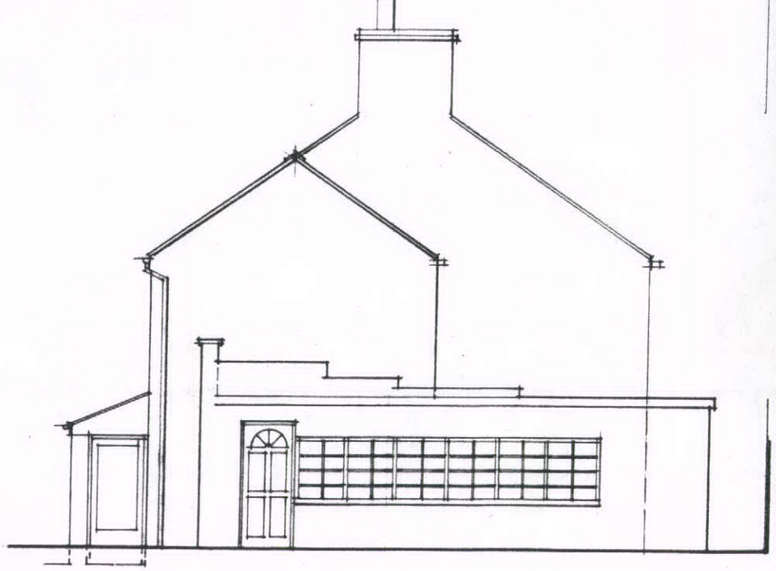

SIDE ELEVATION \ N.W.

CLIENT: MR & MRS ADAMS

PROJECT: 5 STONEHEADS
WHALEY BRIDGE

TITLE: ELEVATIONS AS EXISTING.

A P DESIGN
ARCHITECTS AND PLANNING CONSULTANTS
4 KINDER VIEW, NEW MILLS, HIGH PEAK SK22 4DB
TEL 01663 742169

SCALE	DRAWING NO	REV
1:100	02	