HPK/2013/0553
HIGH PEAK
16 OCT 2013
BOROUGH COUNCIL

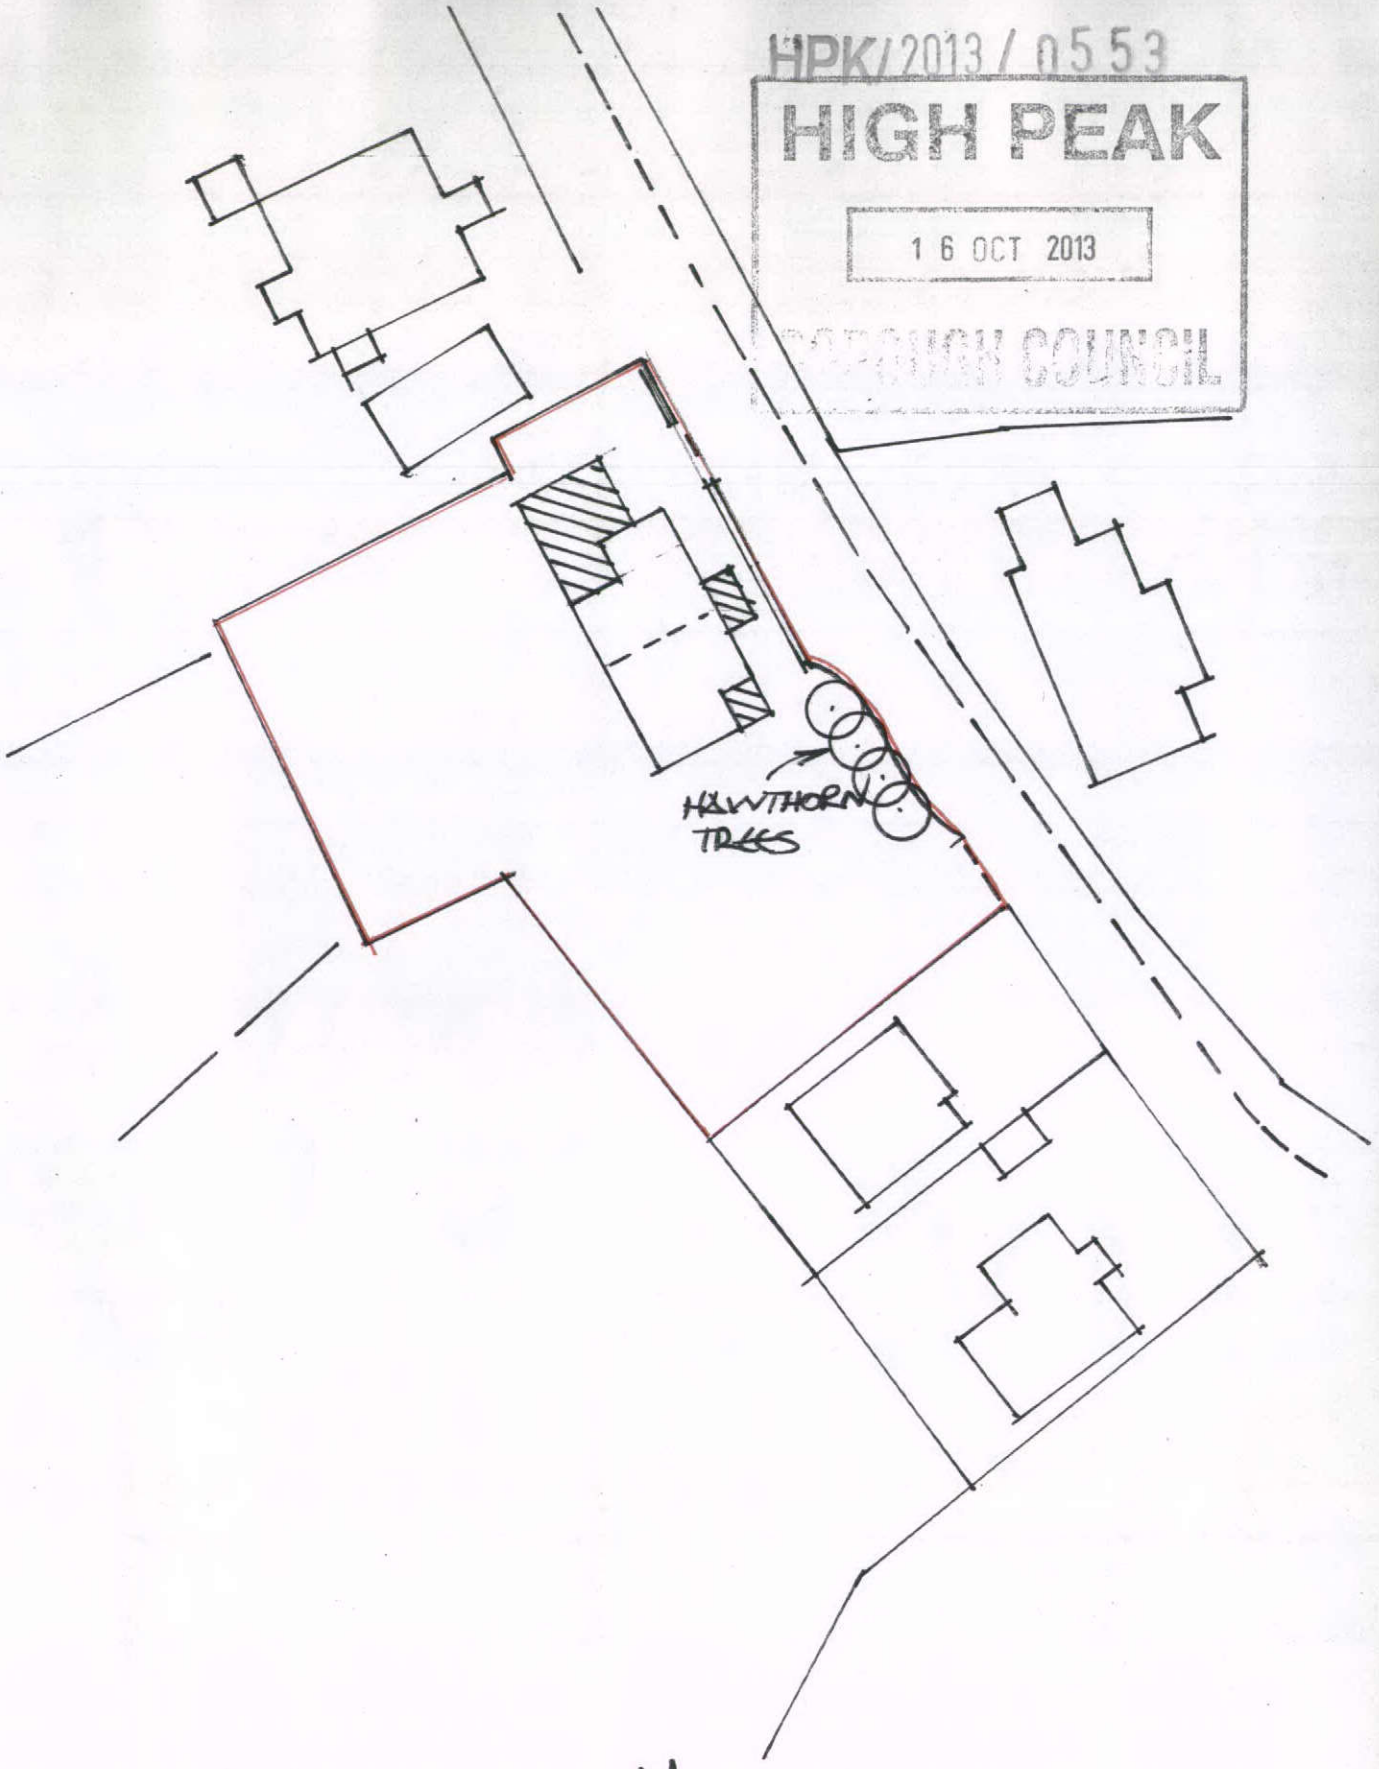

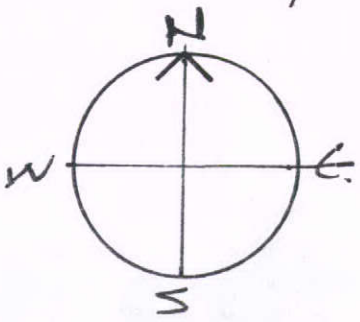

CLIENT:	MR + MRS ADAMS
PROJECT:	5 STONEHEADS WHALEY BRIDGE
TITLE:	SITE PLAN

A P DESIGN
ARCHITECTS AND PLANNING CONSULTANTS
4 KINDER VIEW, NEW MILLS, HIGH PEAK SK22 4DB
TEL 01663 742169

SCALE	DRAWING NO	REV
1:500	03	