HPK/2013/0556
HIGH PEAK
16 OCT 2013
BOROUGH COUNCIL

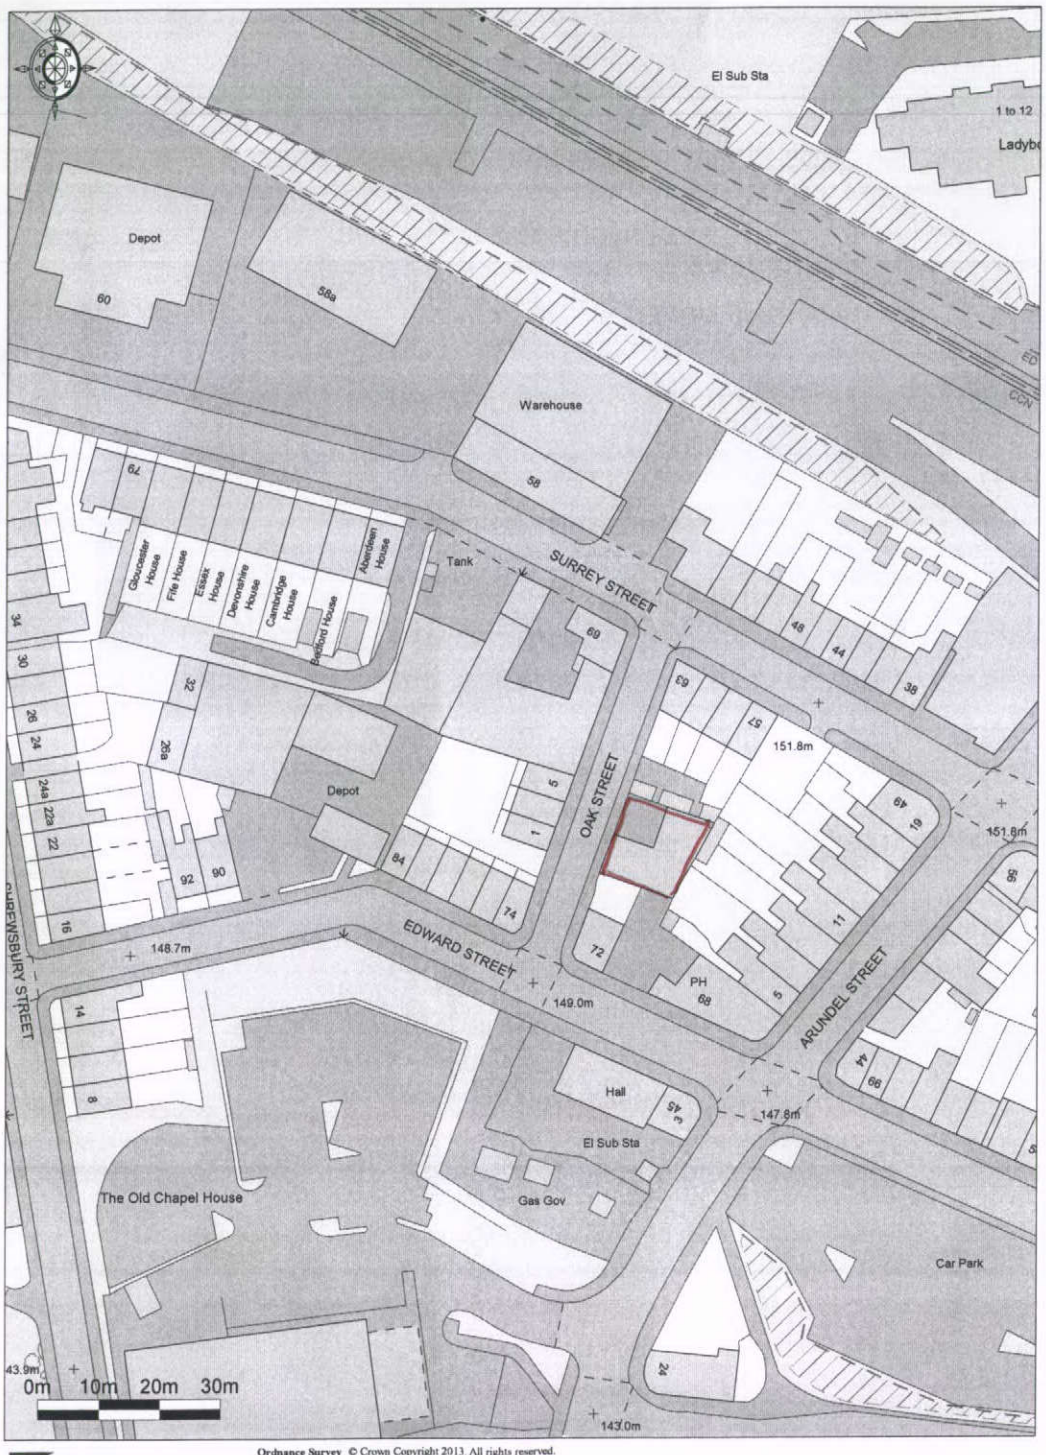

Promap®
Ordnance Survey © Crown Copyright 2013. All rights reserved.
Licence number 100022432. Plotted Scale - 1:1250