All site dimensions shall be verified by contractors on site prior to work commencing

HPK/2013/0526

Do not scale from this drawing
Only work to writen dimensions

This drawing is the property of RMA UK ltd and copyright is reserved by them. The drawing is not to be copied or disclosed by or to any unauthorised persons without the written consent of RMA UK Ltd.

Notes:

HIGH PEAK
17 OCT 2013
North
COUNCIL

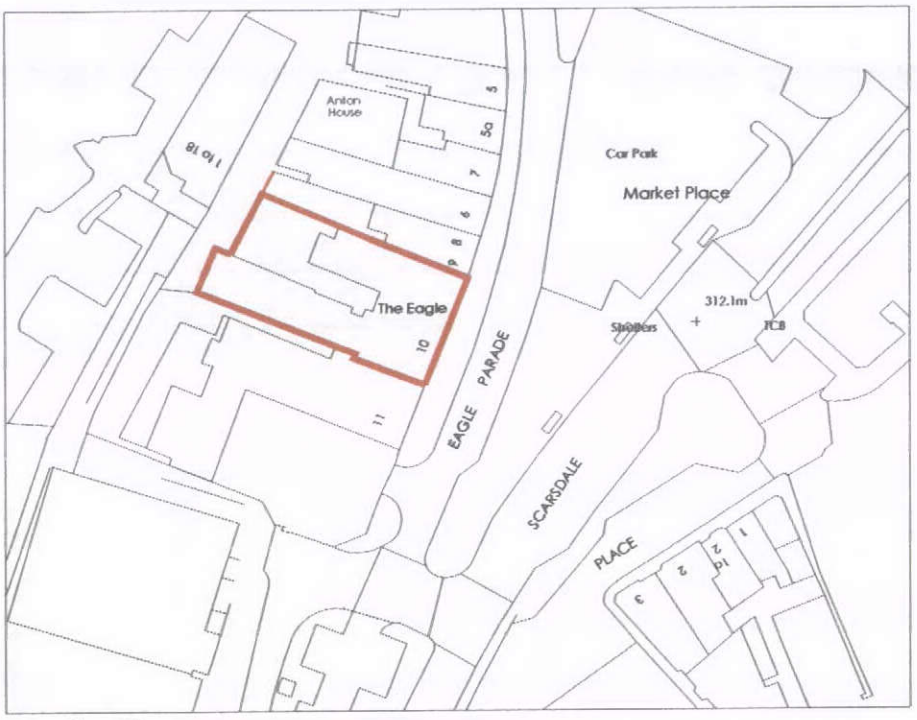

Location Plan

Scale Bar in Metres

Issued for: PLANNING		Drawing: Location Plan	Scale: 1:1250 @A3
Project/Client: The Eagle, Buxton	Project No: 1020		Drawn By: SL Date: AUG2013
	Dwg No: PL01		Checked By: - Date: -
	Rev:		

:rma

The Stables, Stanney Brook Farm, Nantwich, CW6 2RX, Tel:01928 787876