

Front Elevation to Lower Lane

(Scale 1:100)

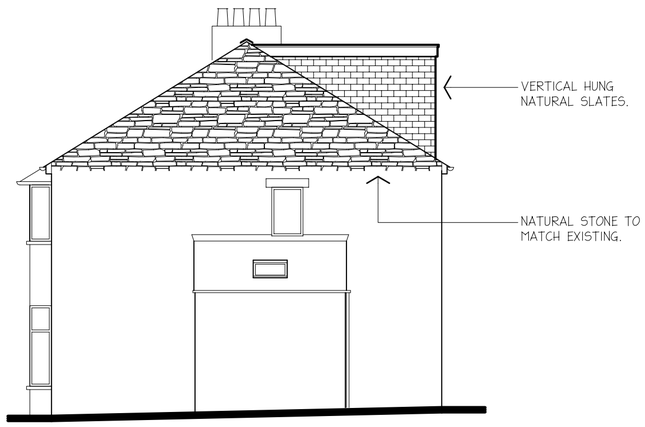

Side Elevation to No. 14a

(Scale 1:100)

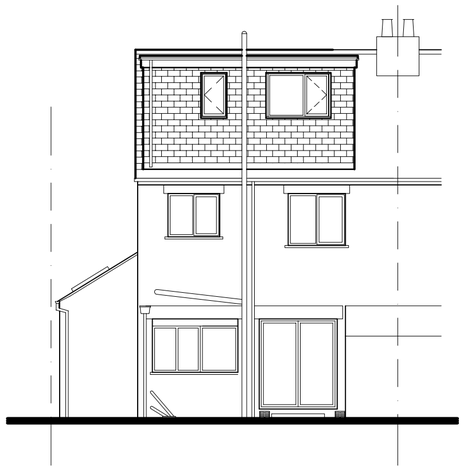

Rear Elevation

(Scale 1:100)

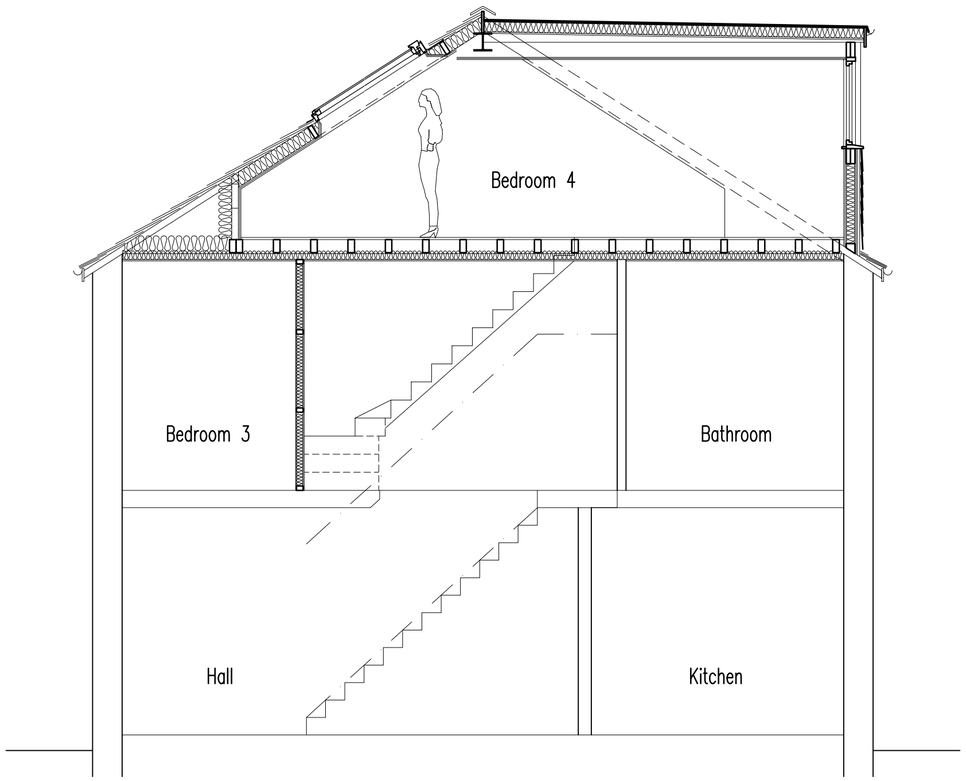

Section

(Scale 1:50)

Philip D. Murphy Ltd.
Architectural Draughting Services
7 Wychwood Glen, Sothall, Sheffield S20 2QL
Tel : 0114 2471112. Email : pdmdraughting@gmail.com

Client
MR. J. HARBORD.
16 LOWER LANE,
CHINLEY, HIGH PEAK SK23 6BD

Original Drawing Size
A2
(594 x 420mm)

Drg Title
PROPOSED SECTION AND ELEVATIONS

Project
PROPOSED LOFT CONVERSION

Date	Job No	Drg No	Rev
MAY 2013	V 03	P02	1