All site dimensions shall be verified by contractors on site prior to work commencing

Do not scale from this drawing

Only work to writen dimensions

This drawing is the property of RMA UK ltd and copyright is reserved by them. The drawing is not to be copied or disclosed by or to any unauthorised persons without the written consent of RMA UK Ltd.


Notes:

HPK/2013/0527


HIGH PEAK

17 OCT 2013

BOROUGH COUNCIL

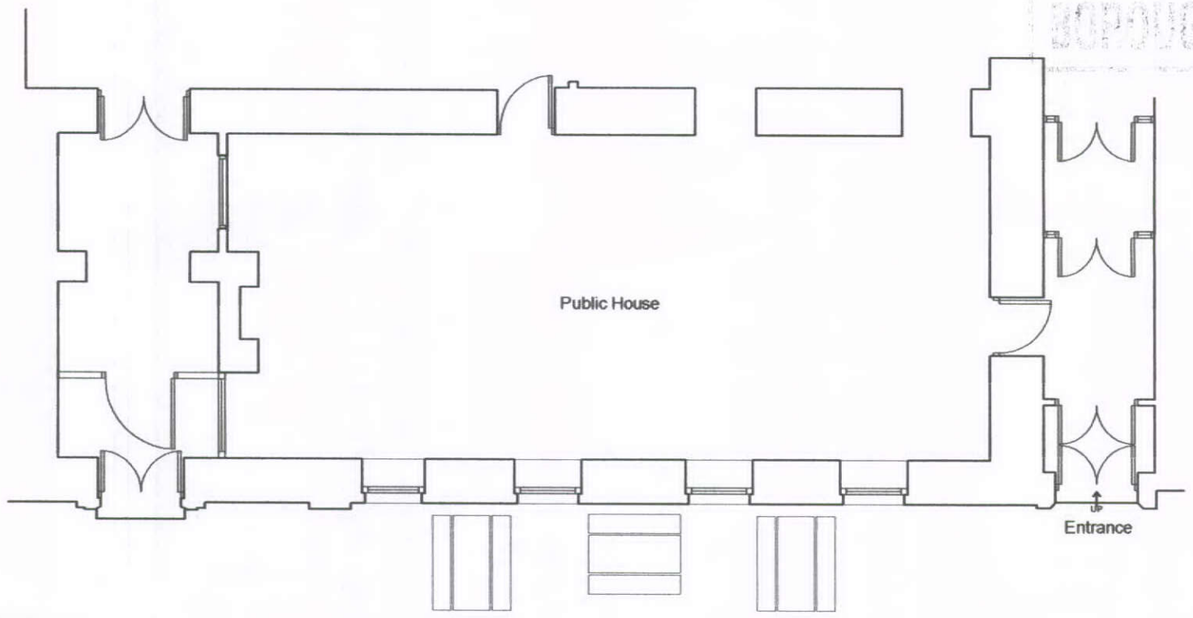

Existing Part Plan

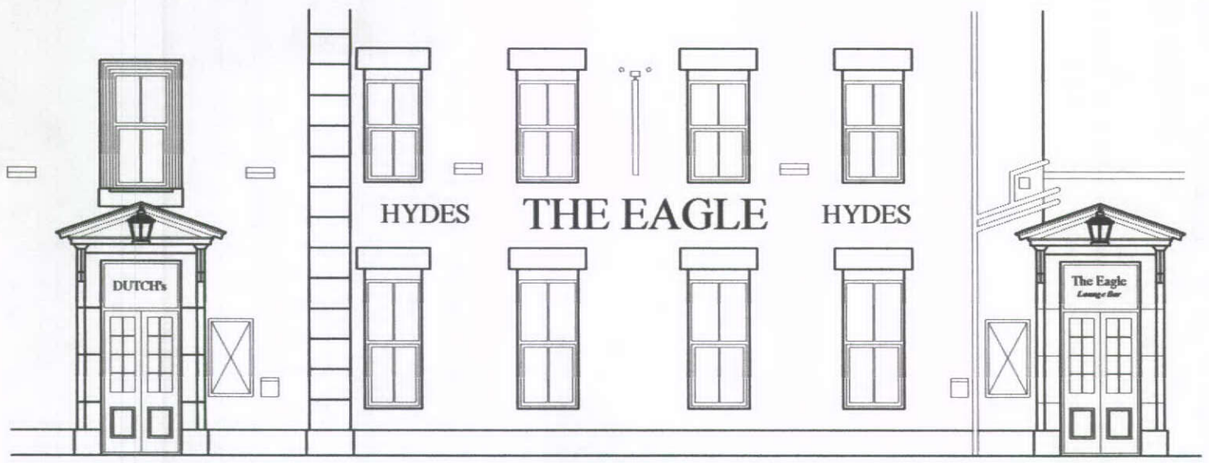

Existing Part Elevation

Rev.	Date	Details	Drawn	Checked

Issued for: PLANNING

Project/Client: The Eagle, Buxton

Project No: 1020

Dwg No: PL02

Rev:

Drawing: Existing Part Plan, Existing Part Elevation

Scale: 1:100 @A3

Drawn By: SL Date: AUG2013

Checked By: - Date: -

:rma

The Stables, Stanney Brook Farm, Norley, CW8 2RX, Tel:01928 787876