
All site dimensions shall be verified by contractors on site prior to work commencing.
Do not scale from this drawing
Only work to writen dimensions


This drawing is the property of RMA UK ltd and copyright is reserved by them. The drawing is not to be copied or disclosed by or to any unauthorised persons without the written consent of RMA UK Ltd.

Notes:

HPK/2013/0527
HIGH PEAK
17 OCT 2013
BOROUGH COUNCIL

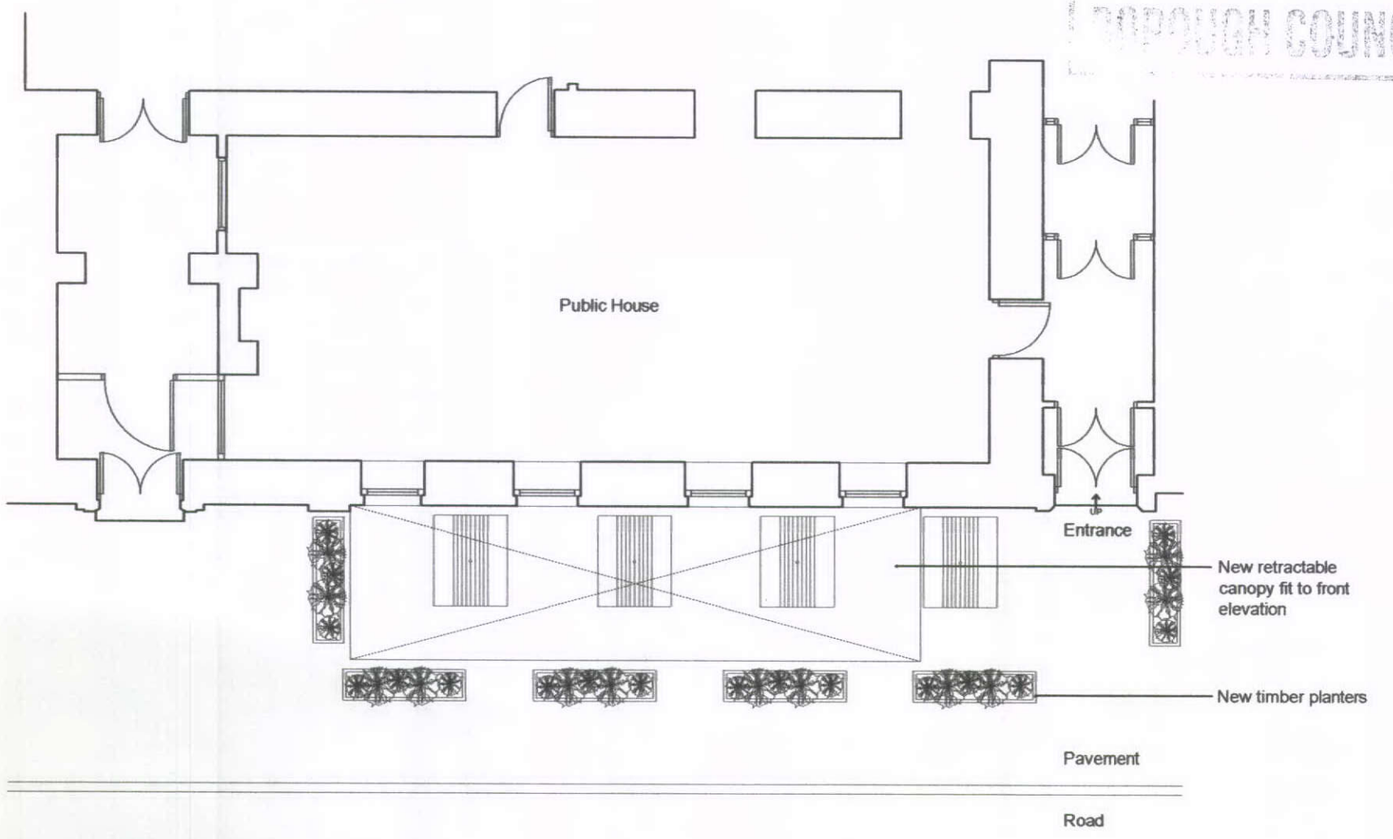

Proposed Part Plan

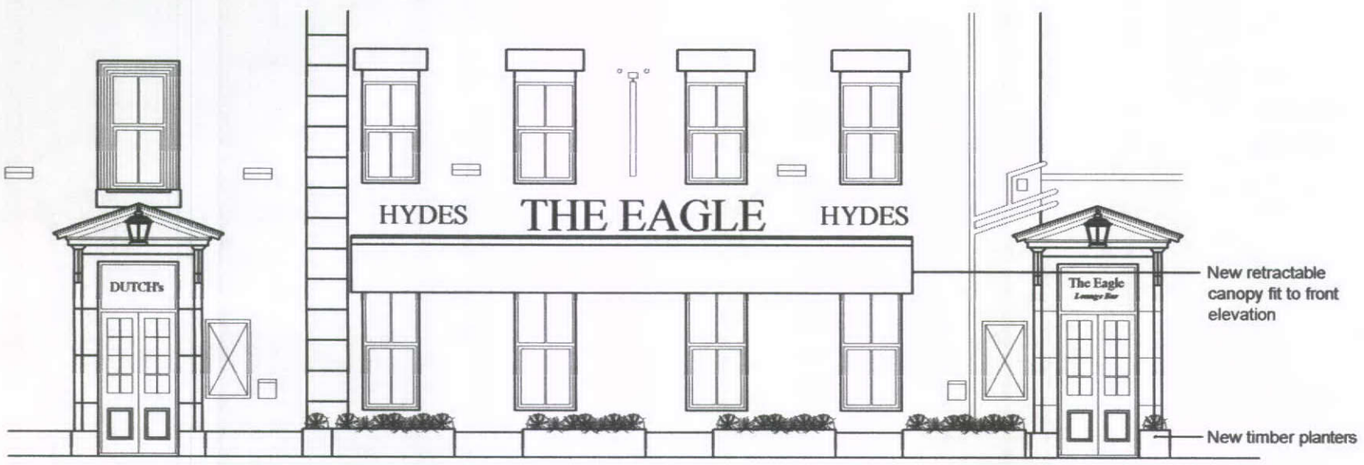

Proposed Part Elevation

Rev.	Date	Details	Drawn	Checked

Issued for: PLANNING

Project/Client: The Eagle, Buxton

Project No: 1020

Dwg No: PL03

Rev:

Drawing: Proposed Part Plan, Proposed Part Elevation

Scale: 1:100 @A3

Drawn By: SL Date: AUG2013

Checked By: - Date: -

rma
The Stables, Stanney Brook Farm, Norley, CW8 2RX, Tel:01928 787876