

NORTH
ELEVATION

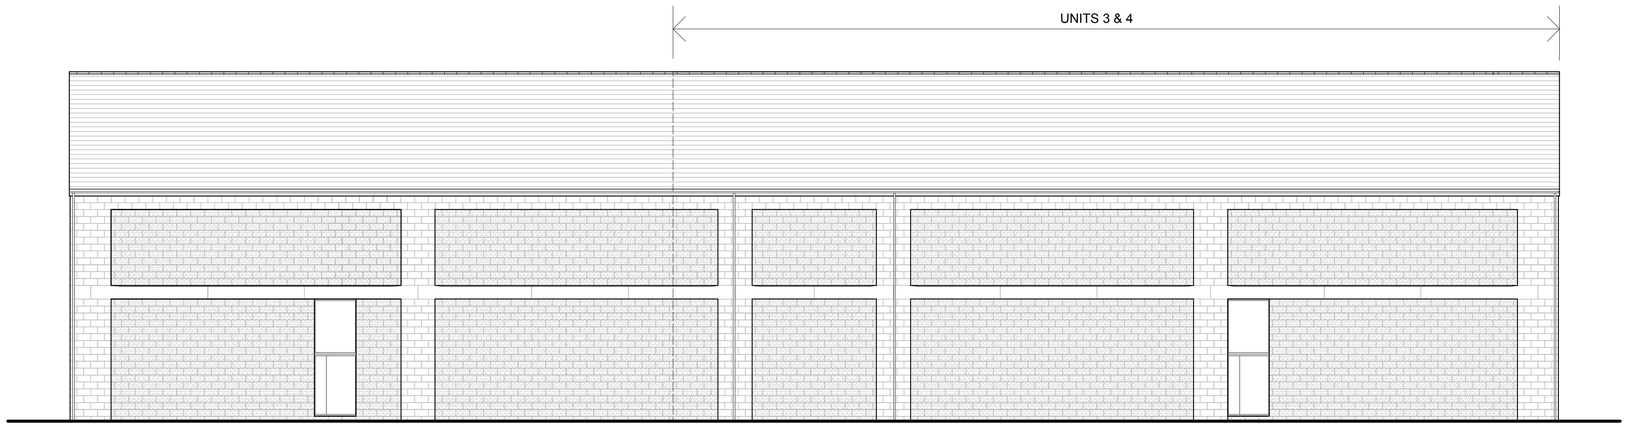

SOUTH
ELEVATION



EAST
ELEVATION



WEST
ELEVATION



UNUSUAL OR COMPLEX HAZARDS

Construction:

Revision Date Initials Details

Purpose of Issue
SURVEY DRAWINGS

RICHARD PEDLAR ARCHITECTS
ARCHITECTURE • CONSERVATION • URBAN DESIGN

4 Grove Road, Redland, Bristol, BS6 6UJ
Tel: 0117 9742612 • Fax: 0117 9737349
Web: www.rpca.co.uk • info@rpca.co.uk

Project Pico Lounge at
Howard Town Mill, Victoria Street
Glossop, Derbyshire

Client Loungers Limited

Title Elevations as Existing

Drawing No. LNG2767.02-

Scale 1:100 @ A1
1:200 @ A3

Date Sept 2013

Responsibility is not accepted for errors made by others in scaling from this drawing. All construction information to be taken from figured dimensions only.