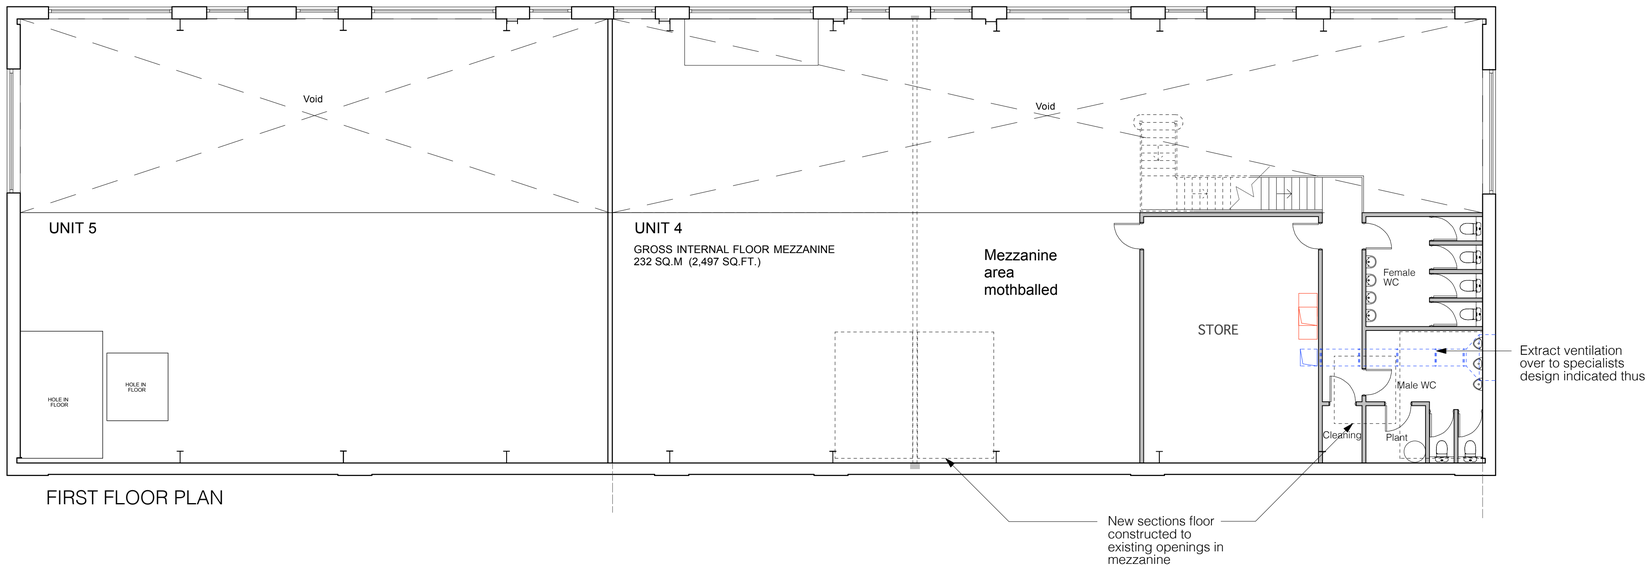

FIRST FLOOR PLAN

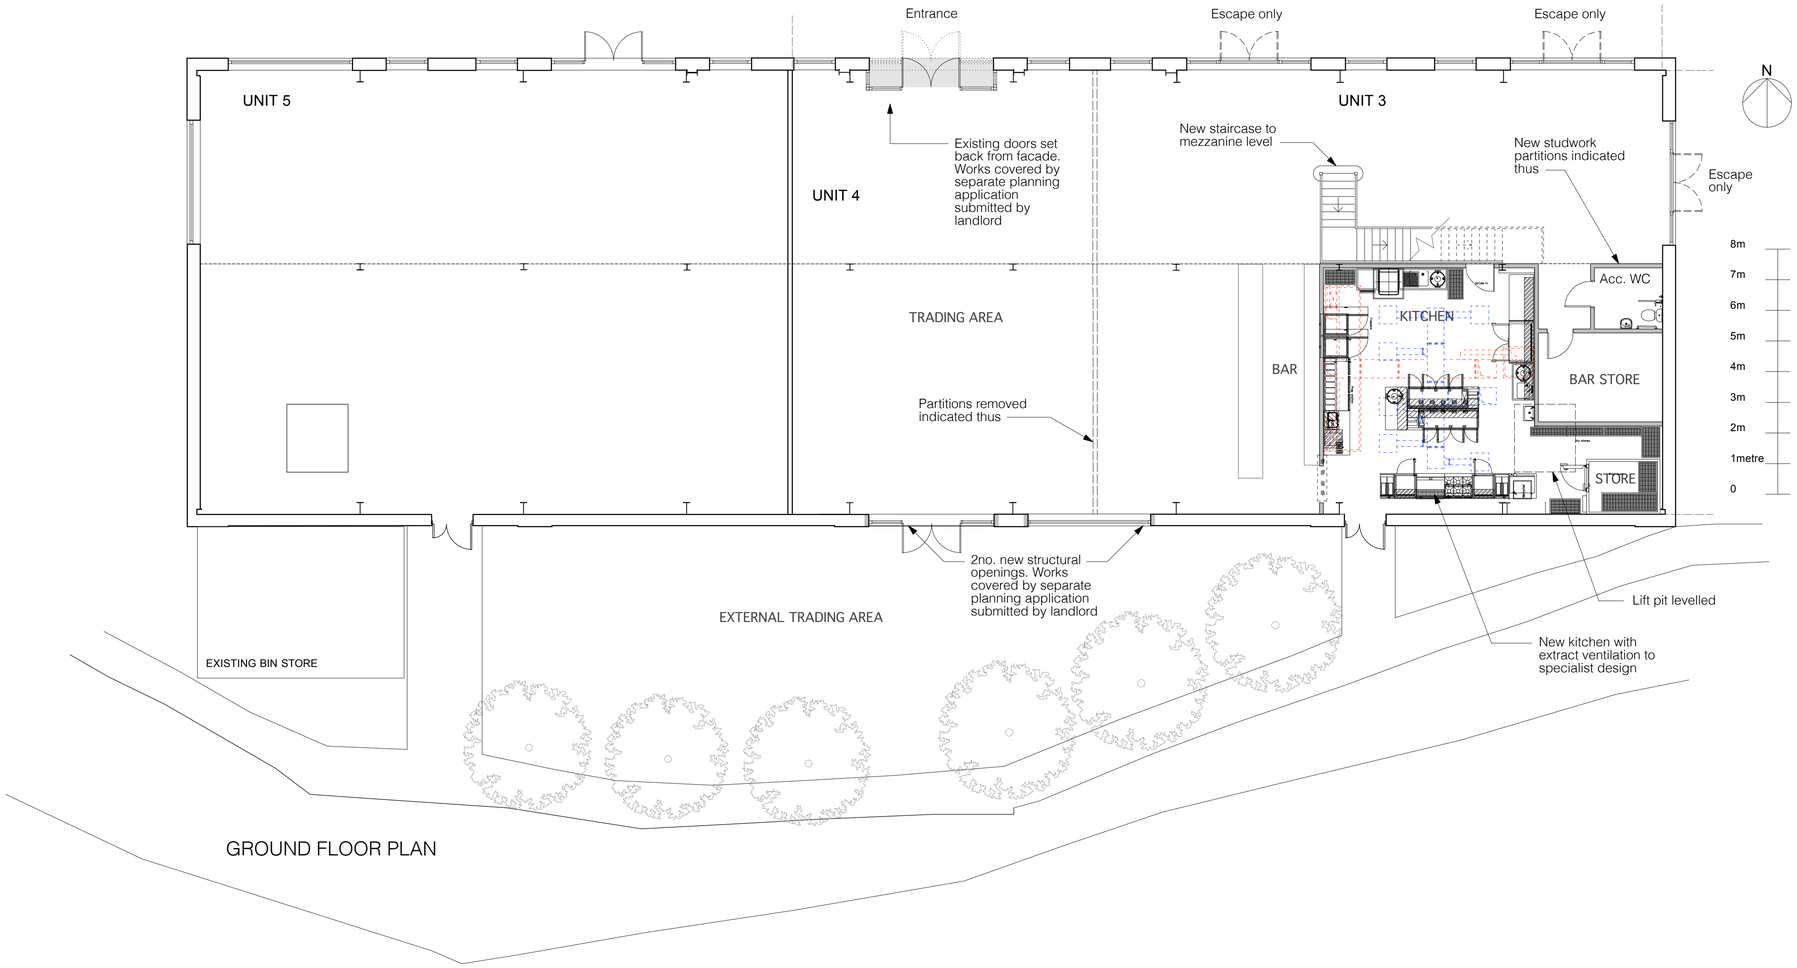

GROUND FLOOR PLAN

UNUSUAL OR COMPLEX HAZARDS

Construction:

Rev	Date	Initials	Details
B	09 10 13	HM	Extract ventilation and kitchen information included
A	02 10 13	HM	Scope of works for advertisement consent application clarified

Purpose of Issue

ADVERTISEMENT CONSENT

RICHARD PEDLAR ARCHITECTS
ARCHITECTURE • CONSERVATION • URBAN DESIGN

4 Grove Road, Redland, Bristol, BS6 6UJ
Tel: 0117 9742612 • Fax: 0117 9737349
Web: www.rpca.co.uk • info@rpca.co.uk

Project: Pico Lounge at Howard Town Mill, Victoria Street Glossop, Derbyshire

Client: Loungers Limited

Title: Floor Plans as Proposed

Drawing No. LNG2967.03B

Scale: 1:100 @ A1, 1:200 @ A3

Date: Sept 2013

Responsibility is not accepted for errors made by others in scaling from this drawing. All construction information to be taken from figured dimensions only.