

THIS DRAWING IS NOT TO BE COPIED OR REPRODUCED
WITHOUT THE PRIOR WRITTEN CONSENT OF PLANMART LTD.



Existing rear elevation.

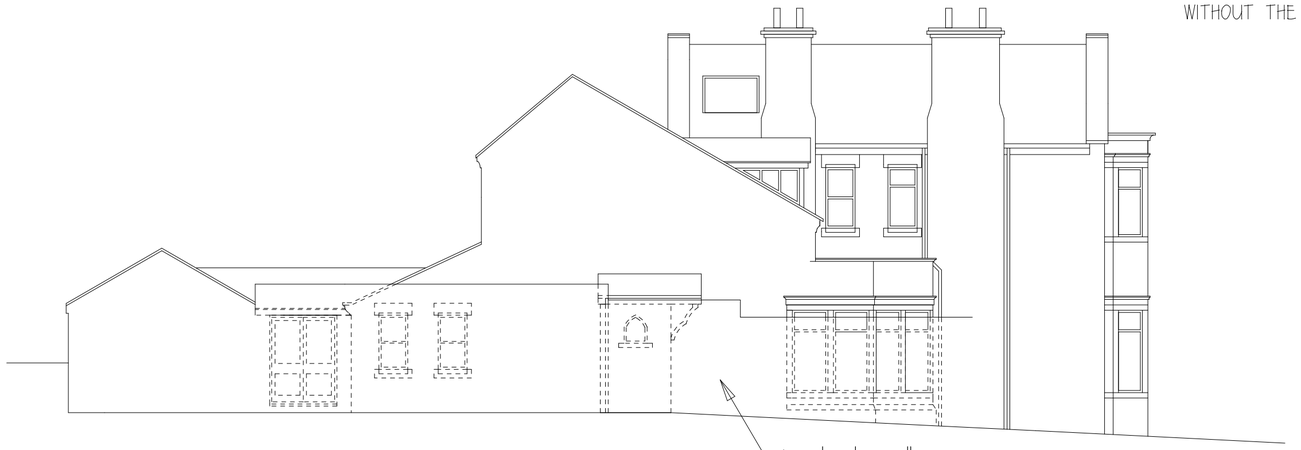

Existing side elevation.

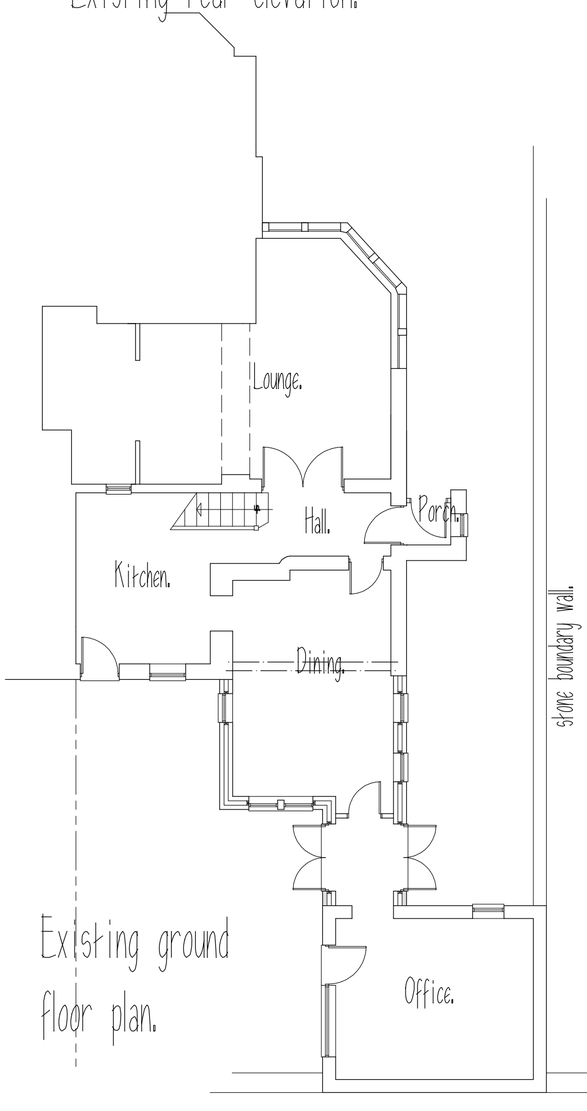

Existing ground floor plan.



Existing front elevation.



Existing elevation of link to office.

REVISIONS:

A. Elevation of link to office added. 14.10.13

PLANMART

Client:

Mr. Horrox,
Highfield, Talbot Road, Glossop. SK13 7DP.

Project:

Proposed single storey extension.

Title:

Existing plan and elevations.

Scale: 1:100. A2 SHEET.

Drawn:	Date:
M.H.	April 13.
Project no.: 2491.	Drawing no.: 2491-1A.

PLANMART LIMITED
53A High St. West, Glossop,
Derbyshire SK13 8AZ.
Tel: 01457 863153 E mail: planmart@btconnect.com