THIS DRAWING IS NOT TO BE COPIED OR REPRODUCED
WITHOUT THE PRIOR WRITTEN CONSENT OF PLANMART LTD.







## Proposed rear elevation.


## Proposed side elevation.




## Proposed front elevation.

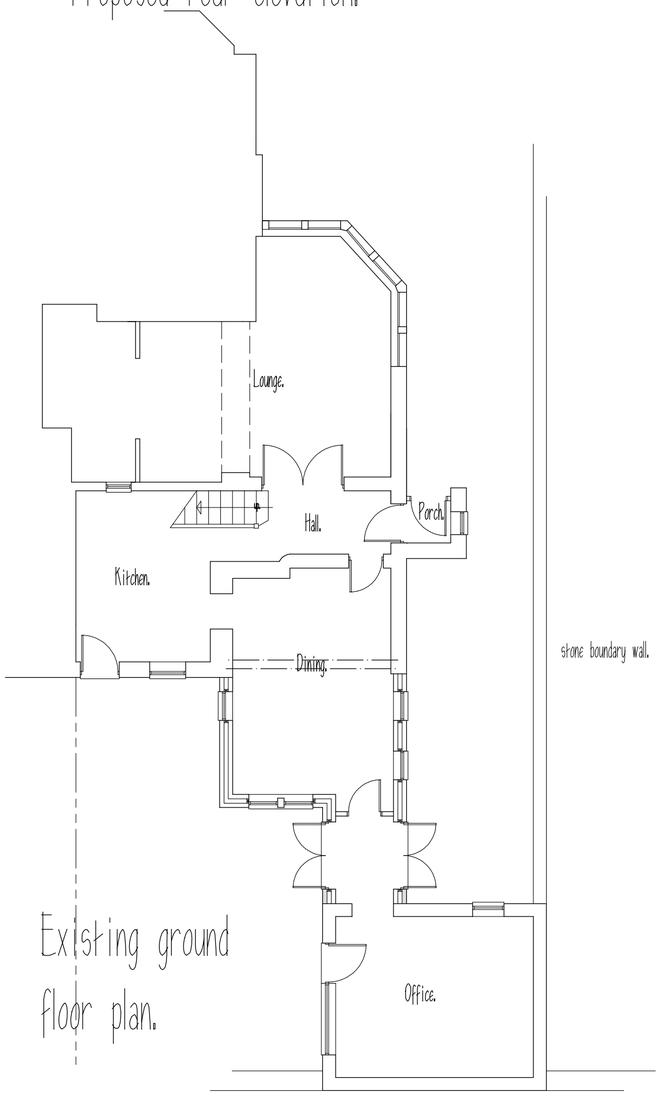


## Existing ground floor plan.

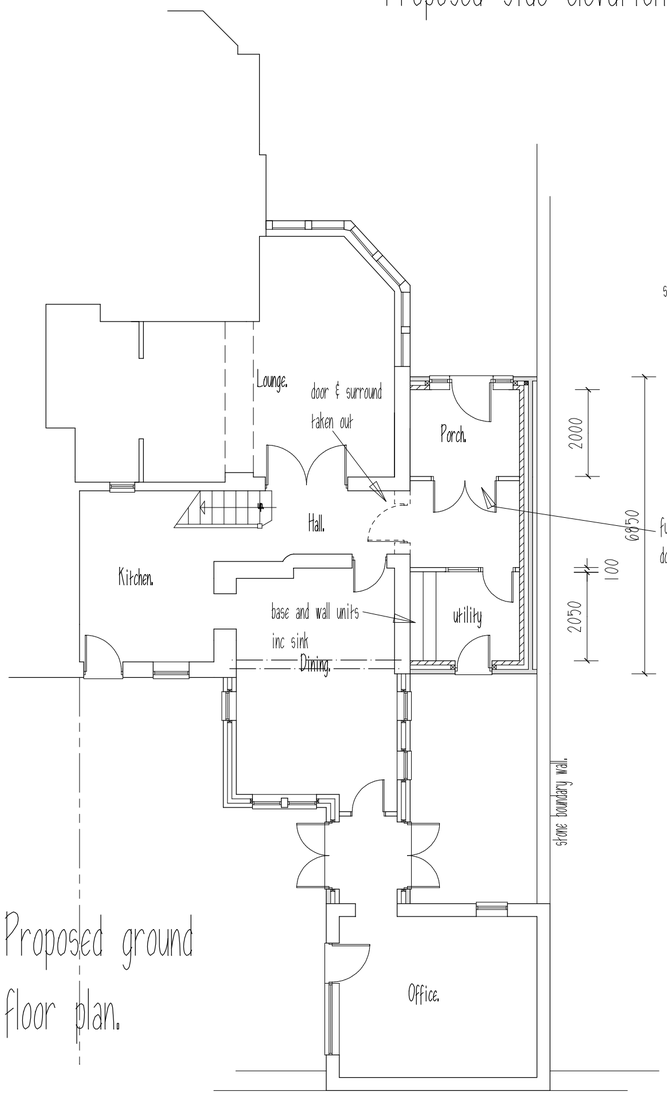


## Proposed ground floor plan.

REVISIONS:
A. Scheme amended. 30.8.2013.
B. Scheme amended. 12.9.2013.
C. SCHEME AMENDED. 27.9.2013.

PLANMART

Client:

Mr. Horrox,
Highfield, Talbot Road, Glossop. SK13 7DP.

Project:

Proposed single storey extension.

Title:

Proposed plans, section and elevations.

Scale: 1:100. A2 SHEET.

| Drawn: | Date: |
|---|---|
| M.H. | April 13. |
| Project no.: 2491. | Drawing no.: 2491-1C. |

**PLANMART LIMITED**
53A High St. West, Glossop,
Derbyshire SK13 8AZ.
Tel: 01457 863153 E mail: planmart@btconnect.com