
Blythe House Hospice

HPK/2013/0413
21 OCT 2013
BOROUGH COUNCIL

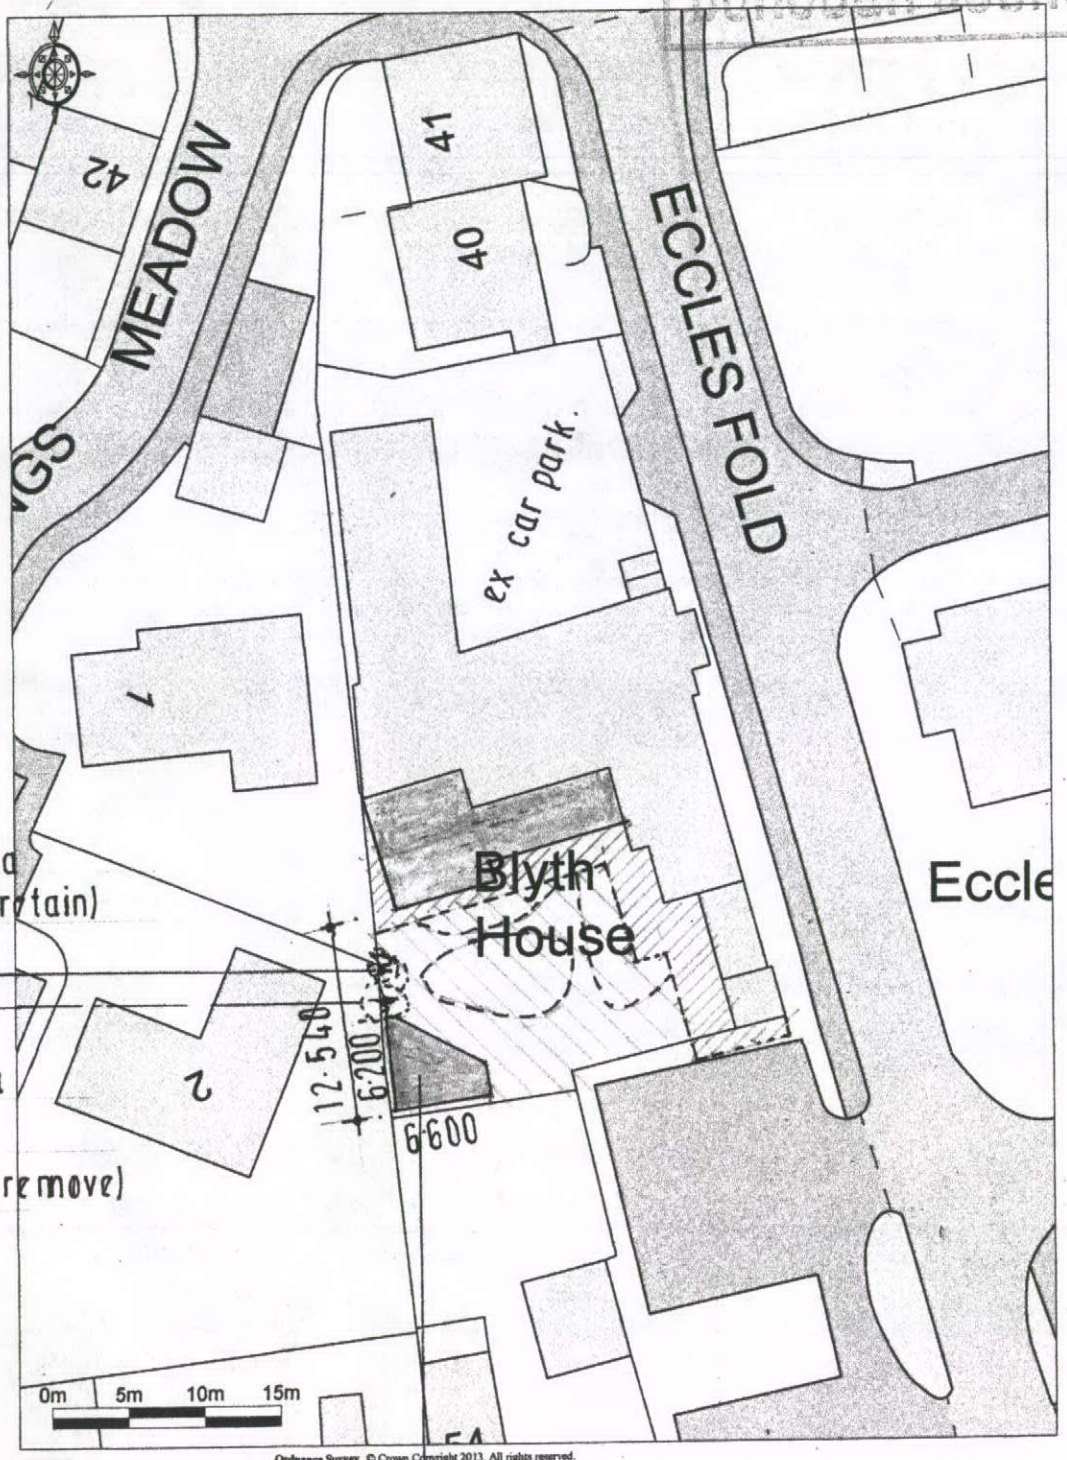

betula pendula
(silver birch) (retain)

salix caprea
(goat willow)
3·500 spread (remove)

proposed amenity building on boundary
to two sides with existing natual stone walls retained

concrete flagged area.

soft landscaping and gravel paths.