PARKING & ACCESS

EXISTING PLAN 1:200

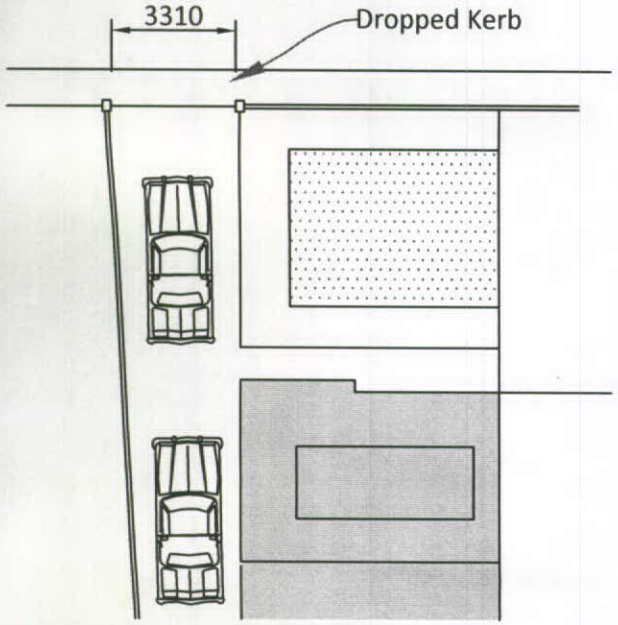

EXISTING SECTION 1:200

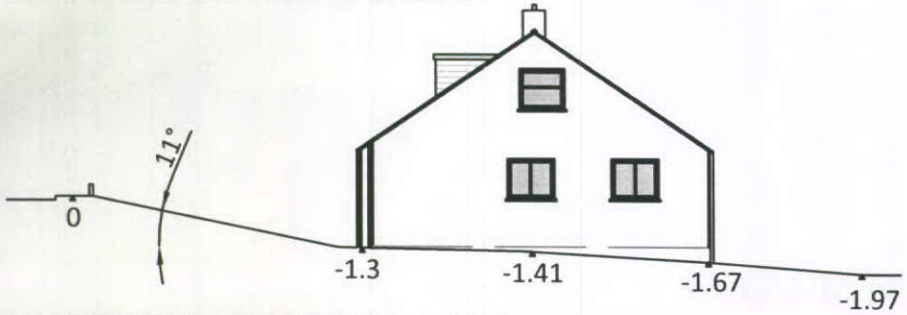

PROPOSED SECTION 1:200

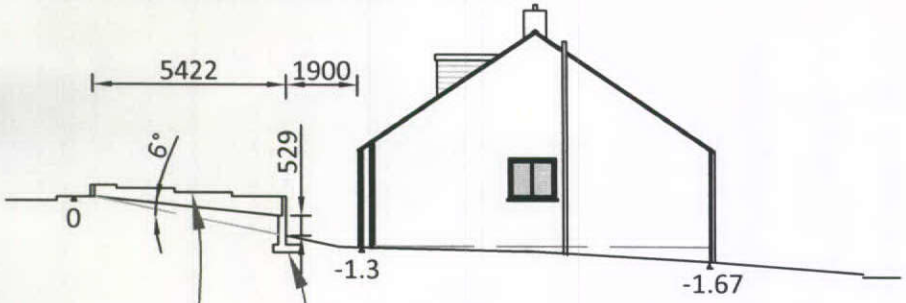

Retained parking area to reduce slope of driveway

Retaining wall to be stepped down to mirror boundary wall

PROPOSED PLAN 1:100

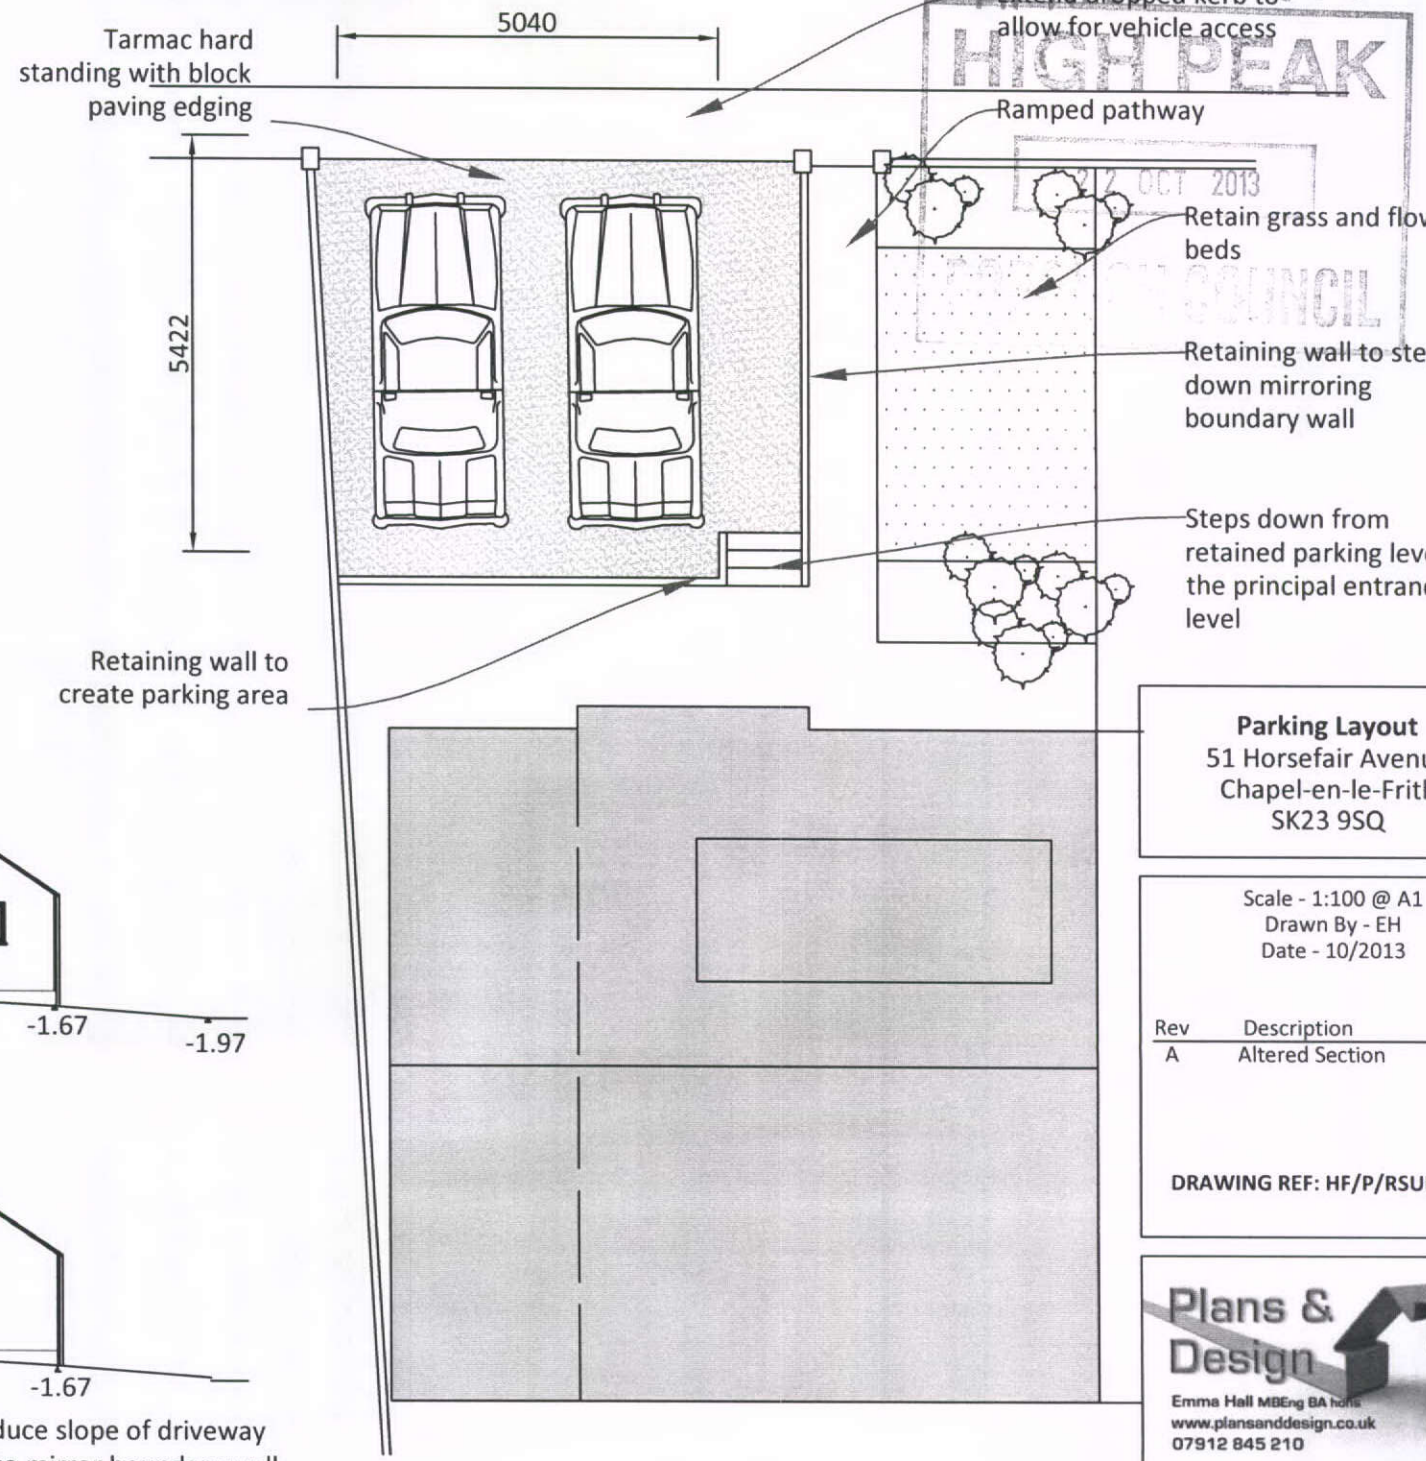

HPK/2013/0579
HIGH PEAK
12 OCT 2013
COUNCIL

Parking Layout
51 Horsefair Avenue
Chapel-en-le-Frith
SK23 9SQ

Scale - 1:100 @ A1
Drawn By - EH
Date - 10/2013

Rev	Description	Date
A	Altered Section	22/10

DRAWING REF: HF/P/RSUB/02/A

Plans & Design
Emma Hall MBEng BA hons
www.plansanddesign.co.uk
07912 845 210