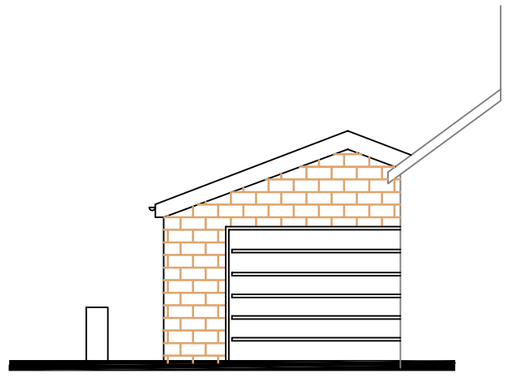

PROPOSED FRONT ELEVATION A

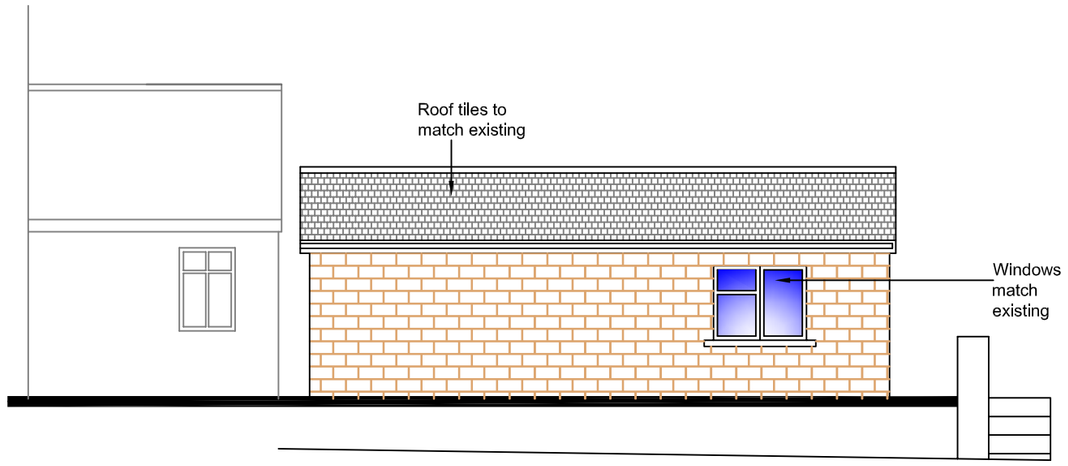

PROPOSED SIDE ELEVATION B

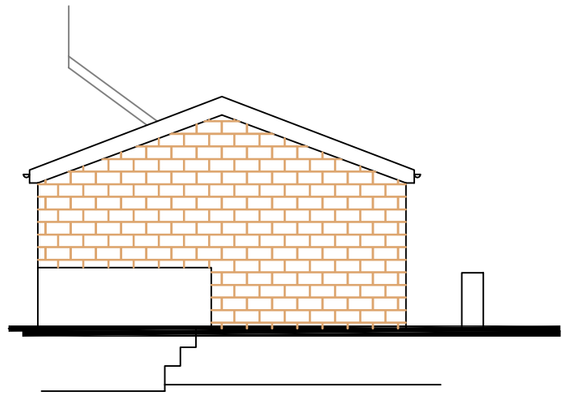

PROPOSED REAR ELEVATION C

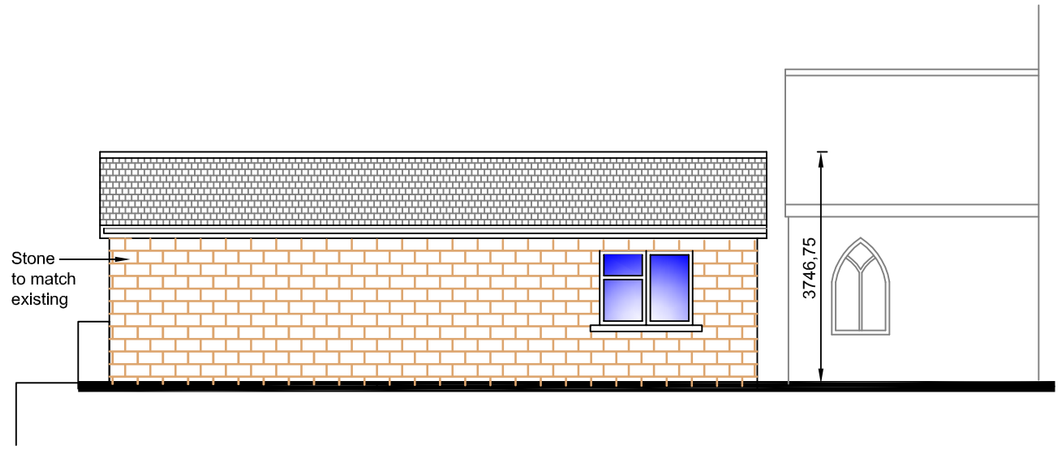

PROPOSED SIDE ELEVATION D

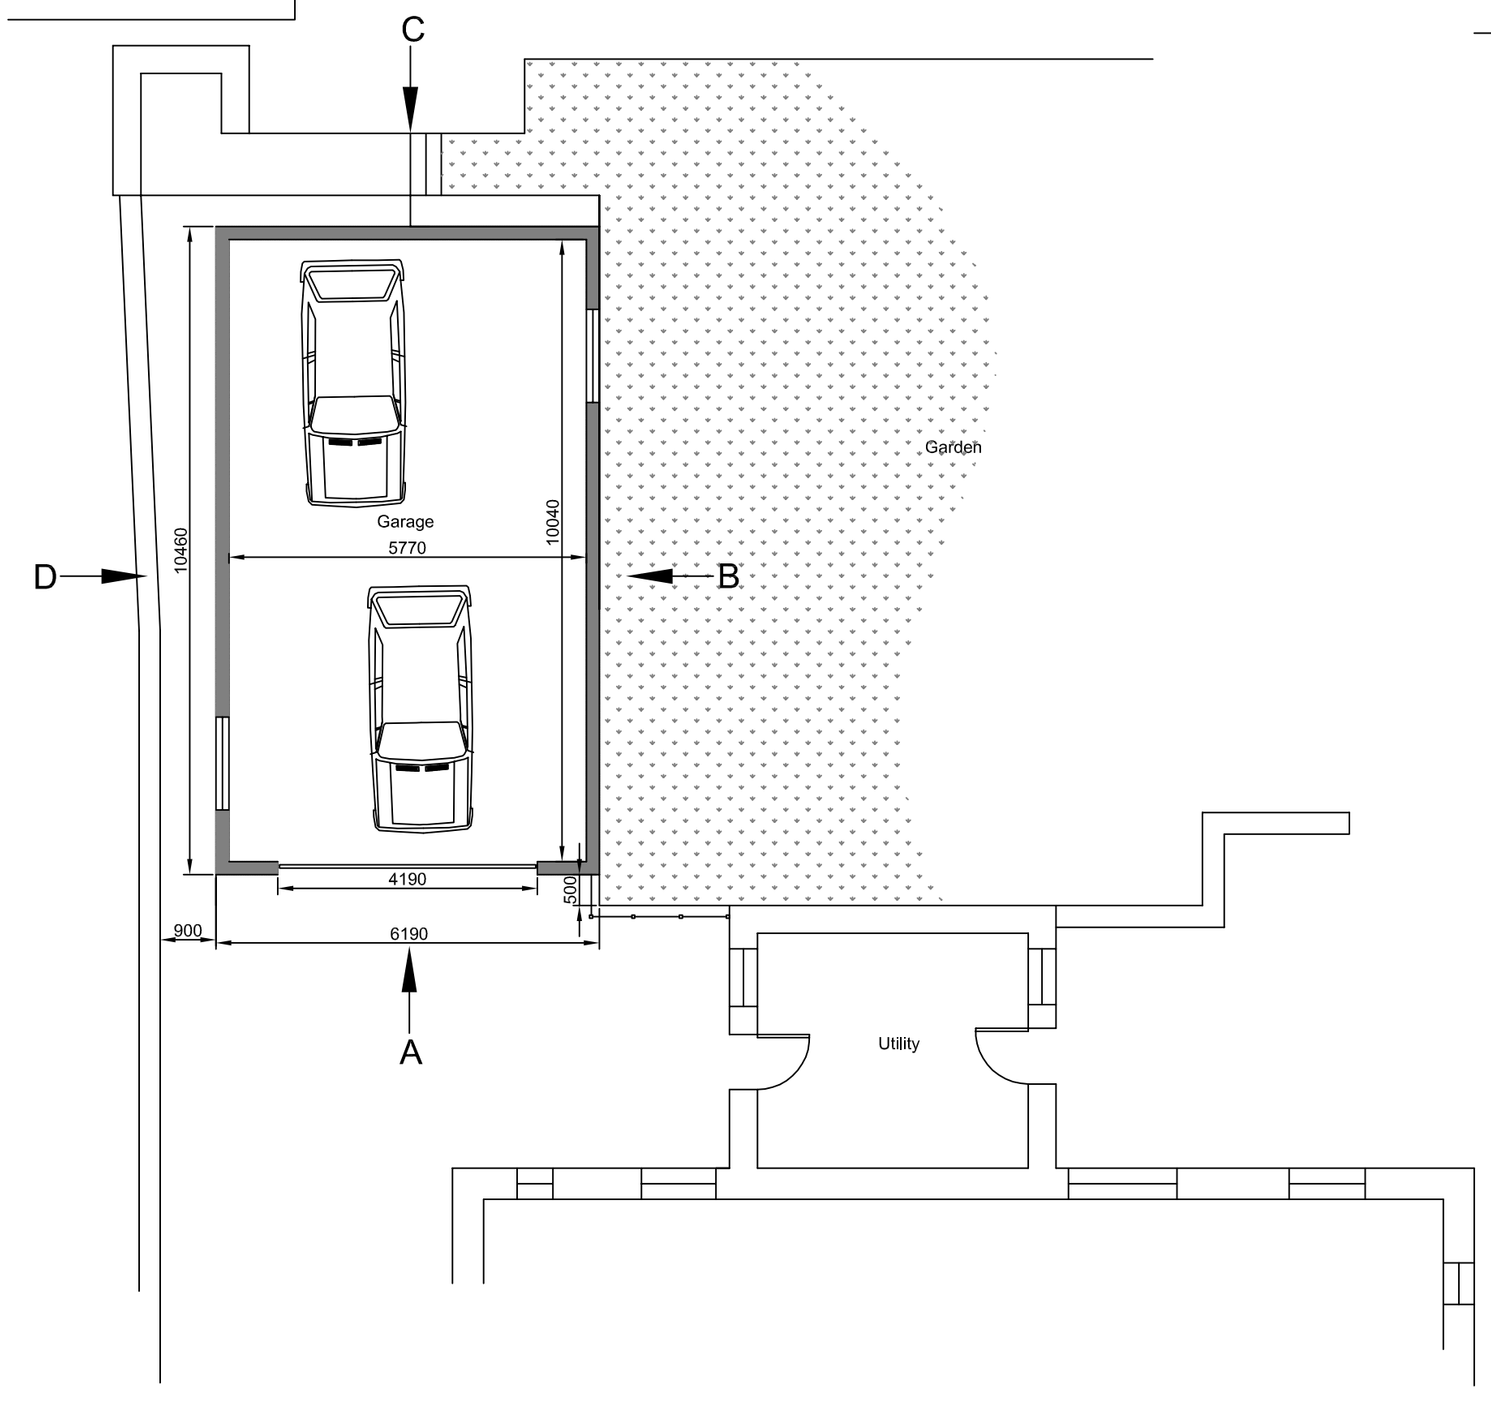

PROPOSED GROUND FLOOR PLAN

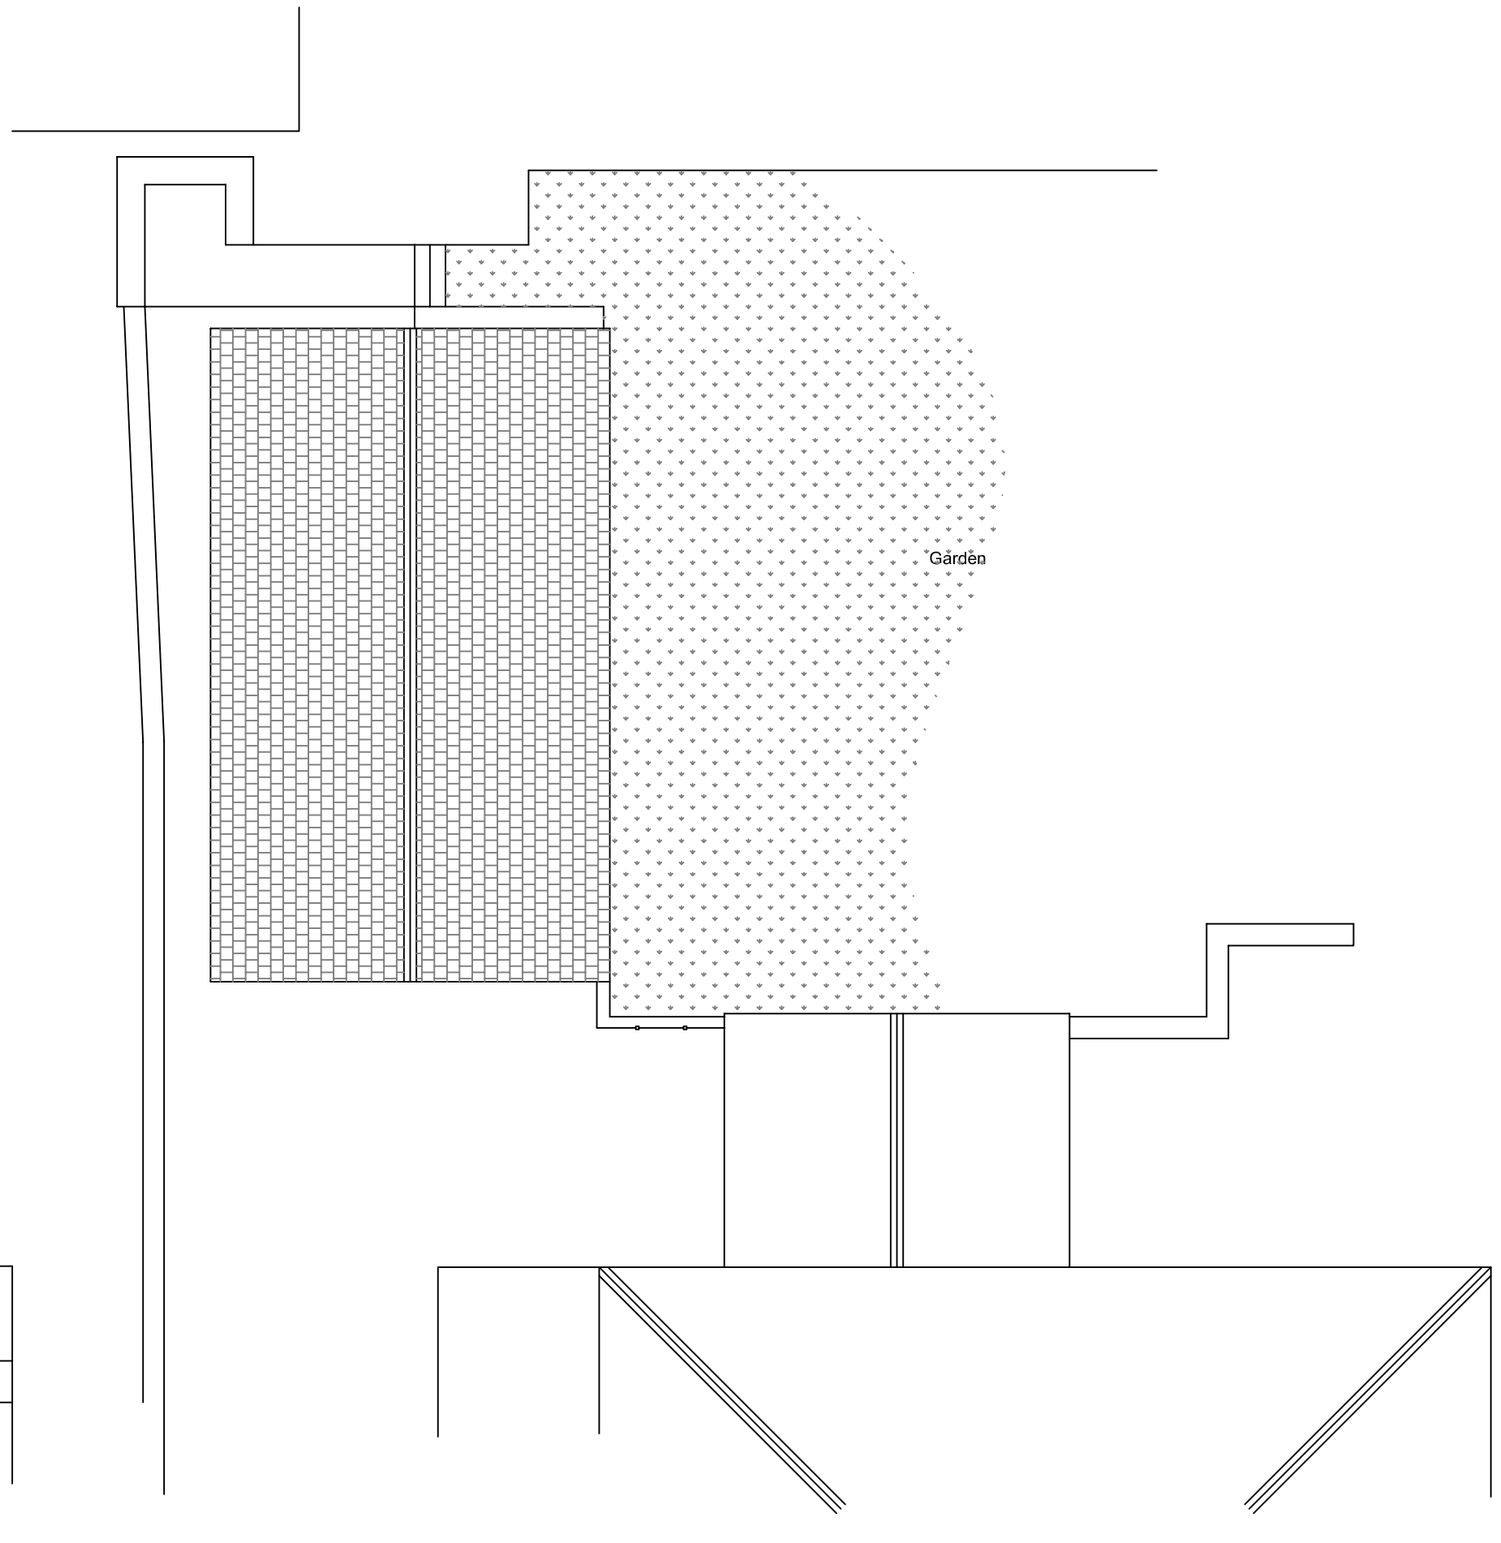

PROPOSED ROOF PLAN

SCALE 1:100
A2 DRAWING

Client:
Mr & Mrs Currey
1 Hardwich Square West
Buxton
Derbyshire
SK17 6PX

Agent:
Bricks and Pieces
Suite 301
Broadstone Mill
Broadstone Road
Stockport
SK5 7DL
Tel 0161 443 4117
info@bricksandpieces.co.uk

©Bricks and Pieces