HPK/2013/0569

drg no 13 . 10 / 1

John F. Lomas. M.R.I.C.S., M.B.Eng
Rothbury
Chapel Road
Hayfield
High Peak SK22 2JF
Tel. 01663 745186

site plan

1 : 500

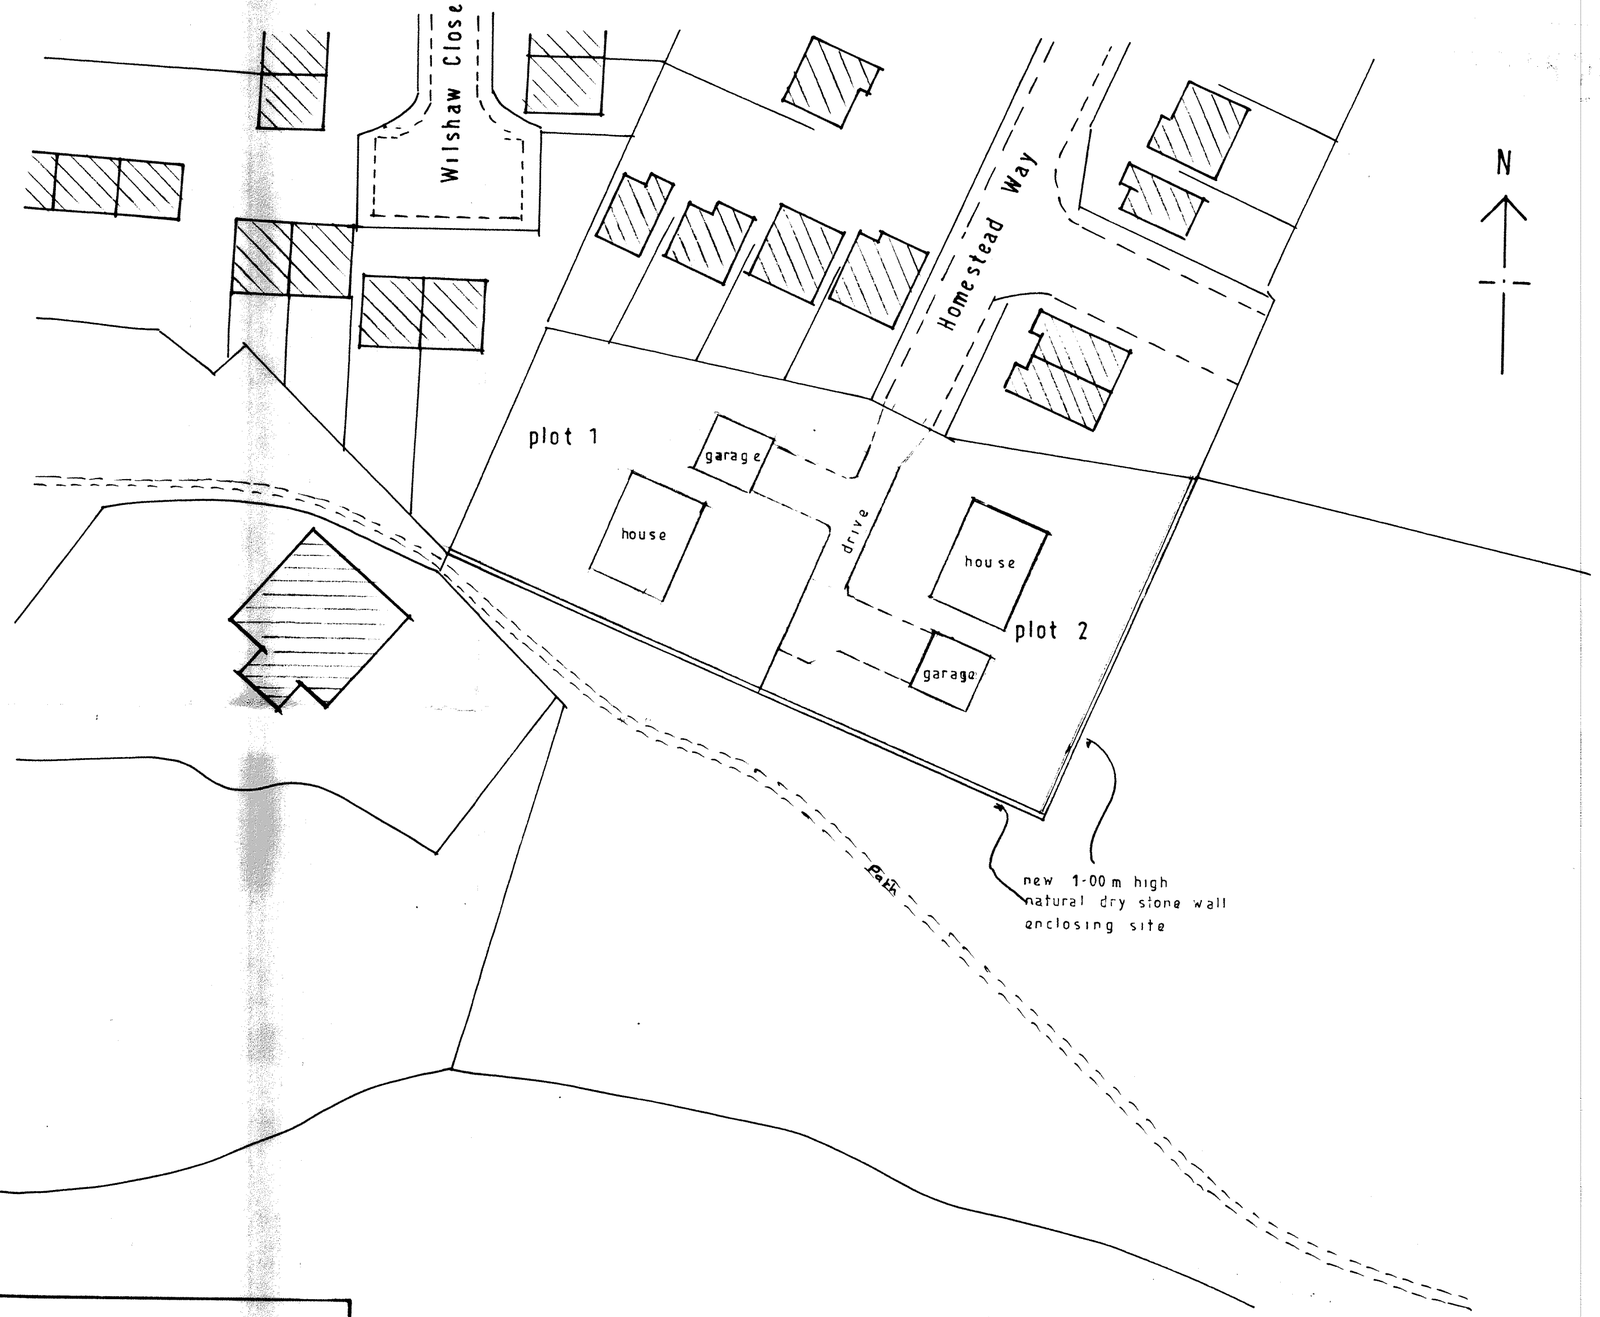

OUTLINE PLANNING APPLICATION

(for illustration purposes only)

DEVELOPMENT

2 no detached houses each with a detached garage

PROPOSED RESIDENTIAL DEVELOPMENT AT LAND OFF HOMESTEAD WAY, CHAPEL EN LE FRITH.