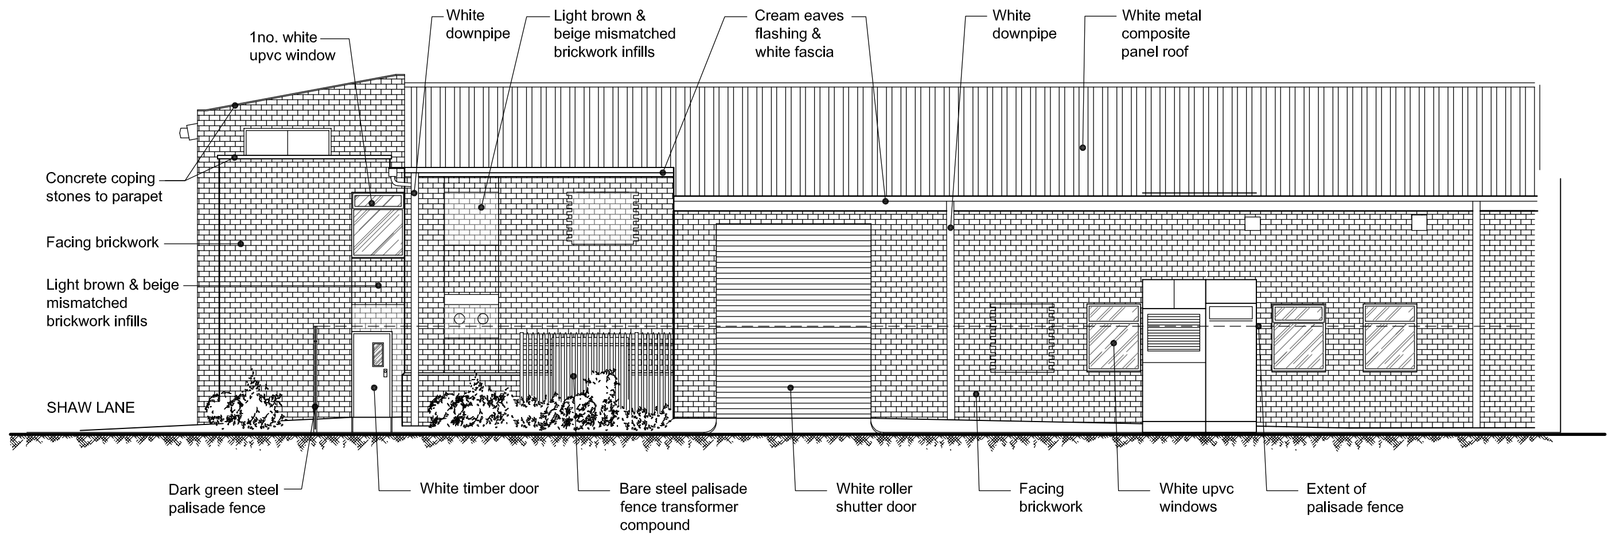

EXISTING SOUTH WEST ELEVATION
Palisade fence omitted for clarity

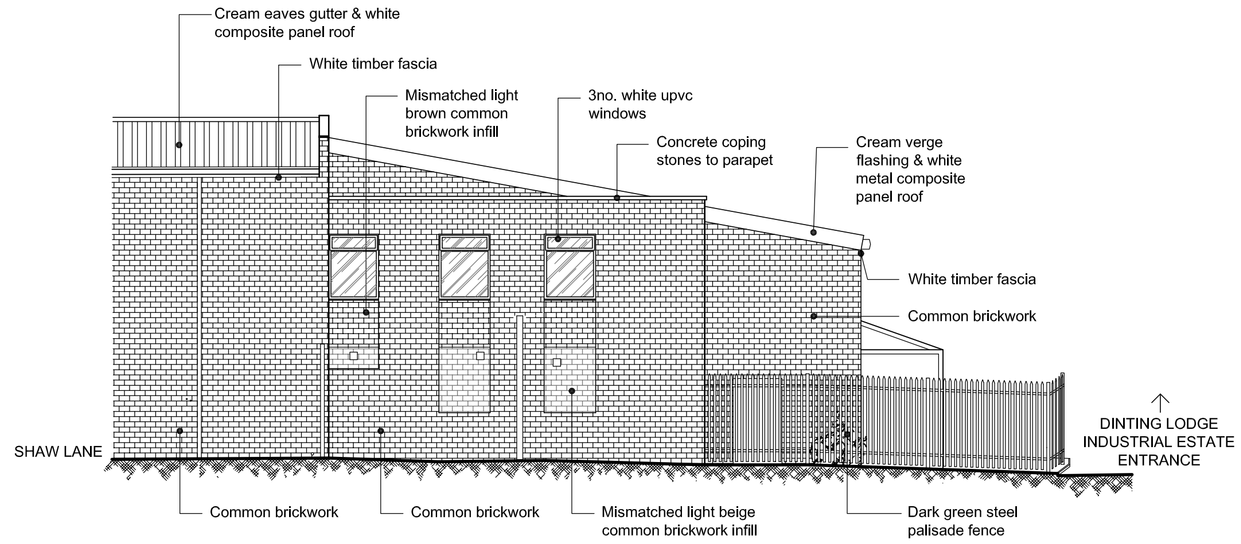

EXISTING NORTH WEST ELEVATION (From Shaw Lane)

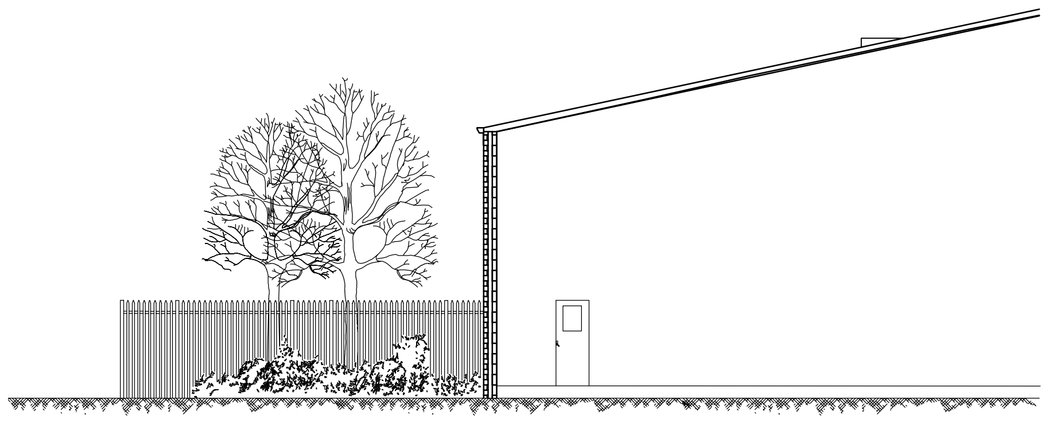

EXISTING SOUTH EAST ELEVATION

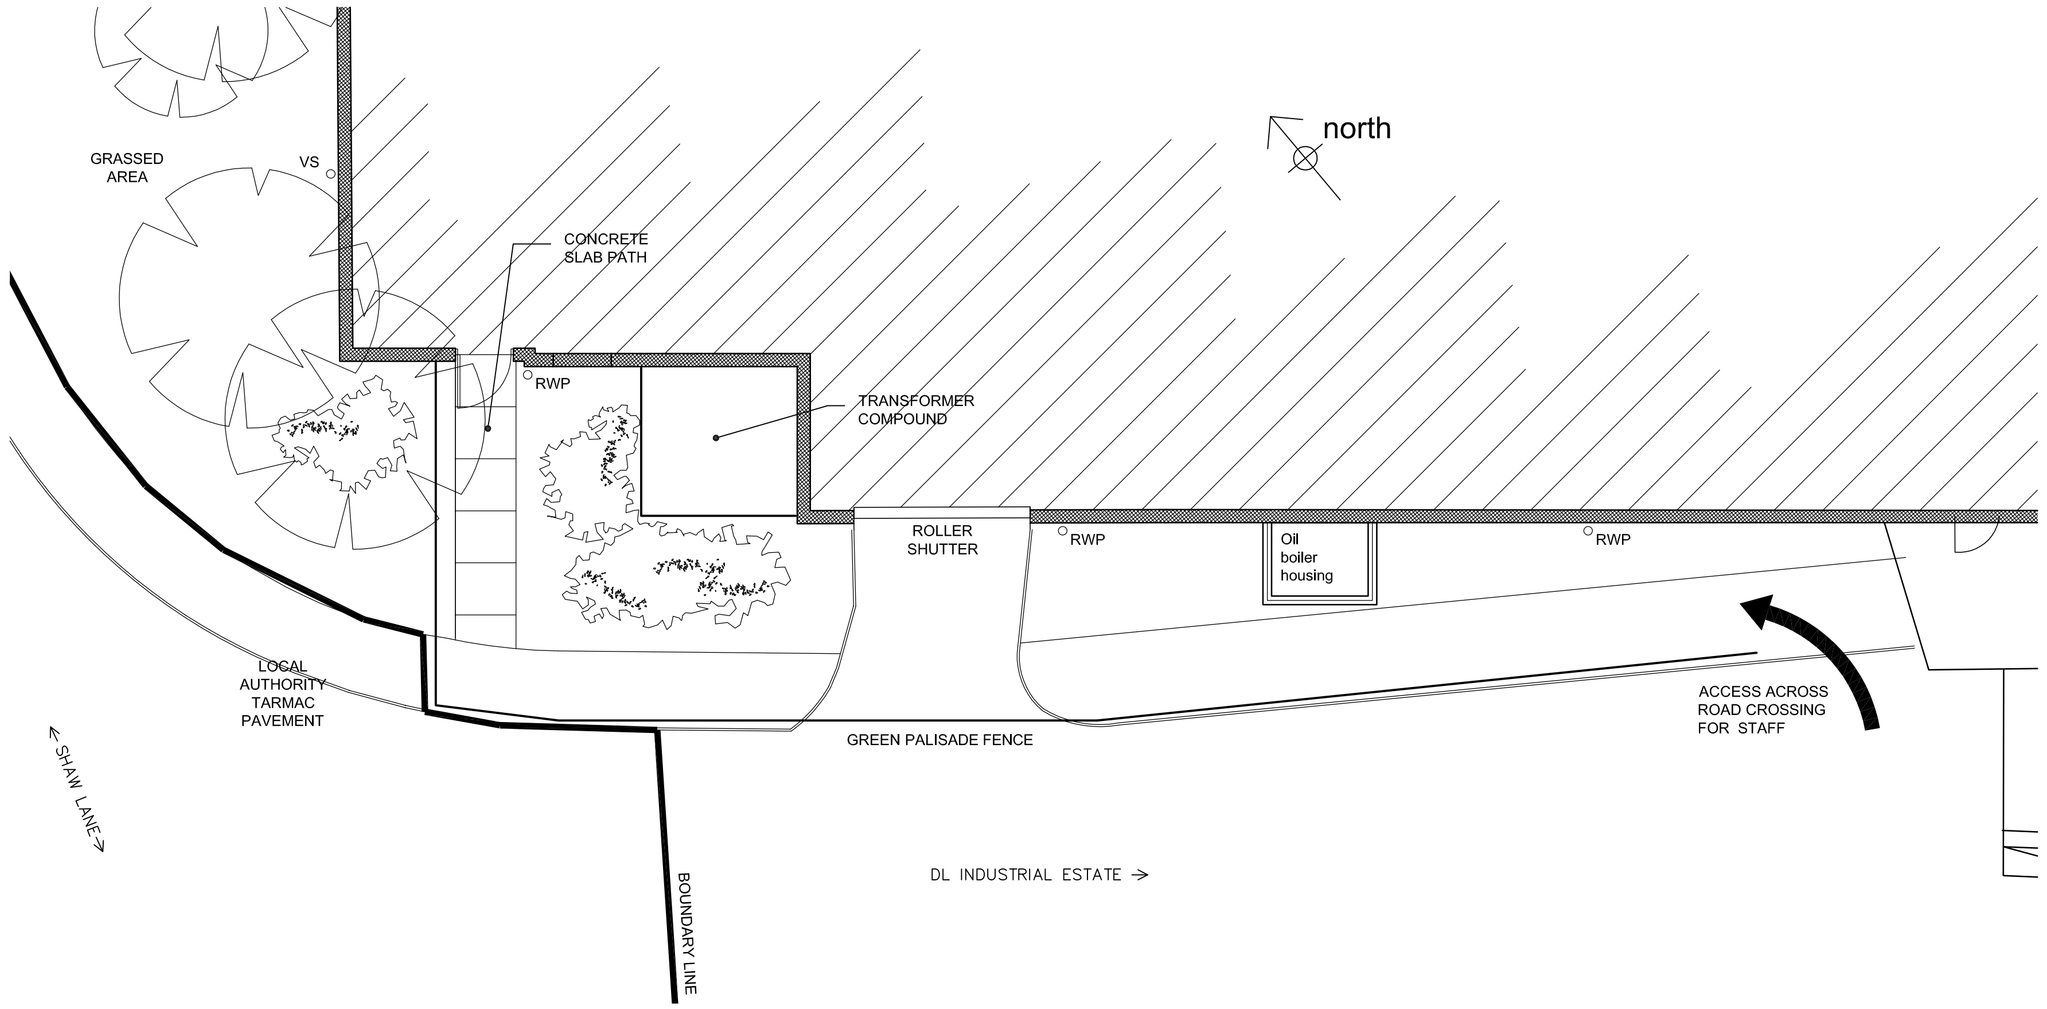

EXISTING SITE PLAN

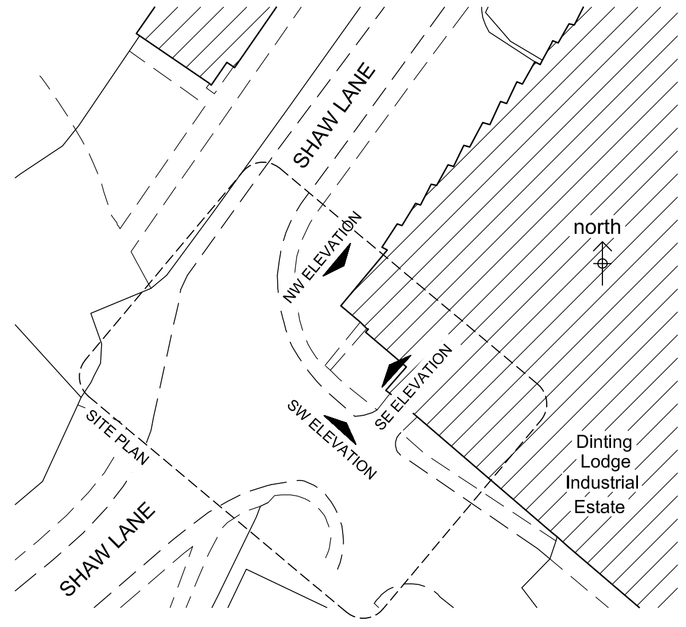

KEY PLAN (NOT TO SCALE)

SCALE m 0 1 2 3 4 5 6 7 8 9 10
1:100

Archimedia Consulting Ltd. shall have no responsibility for any use made of this document other than for that which it was prepared and issued.

All site dimensions shall be verified by the contractor on site prior to commencing work.

Do not scale off this drawing - Only work to written dimensions

This drawing is the property of Archimedia Consulting Ltd and copyright is reserved by them. The drawing is not to be copied or disclosed by or to any unauthorised persons without the prior written consent of Archimedia Consulting Ltd.

Any drawing errors or divergences should be brought to the attention of Archimedia Consulting Ltd. at the address shown.

NOTES

REVISION	DESCRIPTION	DATE	REV BY
T1	TENDER ISSUE No revisions to drawing content	20/09/2013	CMW
P2	- Dwg re-numbered from (20)A100 - South East elevation added - Oil boiler housing added	09/09/2013	CMW
P1	PLANNING ISSUE	06/08/2013	CMW

archimedia

Archimedia Consulting Ltd.
Trafford Buildings, East Street, Leyland, Lancashire. PR25 3NJ
Tel: 01772 455540, Fax: 01772 452615
e-mail: info@arcmedconsult.co.uk, Web: arcmedconsult.co.uk

JOB TITLE
NEW GEMBA OFFICE
CARPENTER, GLOSSOP

DRAWING STATUS
TENDER

DRAWING TITLE
EXISTING
EXTERNAL
PLAN & ELEVATIONS

SCALE	DRAWN BY	CHECKED BY	DATE DRAWN
1:100@A1	CMW	MRH	28/06/2013

JOB NUMBER	DRAWING NUMBER	REVISION
323	AL(-4)001	T1