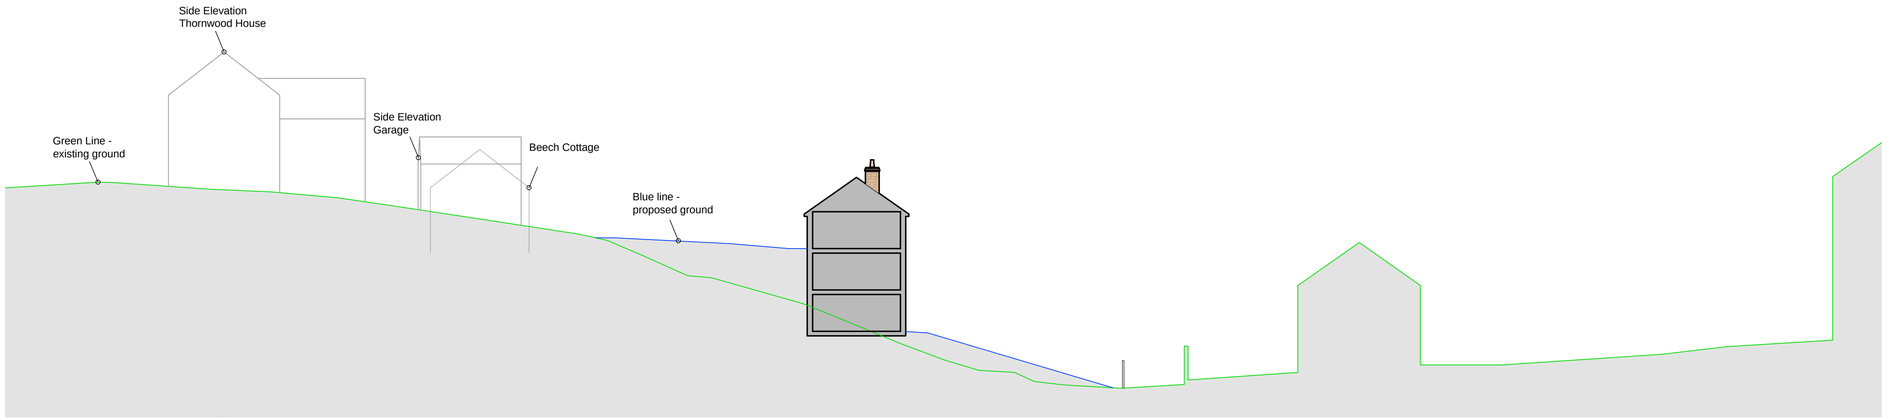


01 16 **Section A**

Scale 1:200 @ A1

02 16 **Section B**

Scale 1:200 @ A1

General Notes

01: Dimensions must not be scaled from this drawing. If in doubt, please ask.
02: All dimensions are in millimetres unless noted otherwise.
03: All dimensions should be verified on site before proceeding with the work.
04: TADW Architects shall be notified in writing of any discrepancies.
05: Copyright to remain the property of TADW Architects in accordance with the Copyright, Designs and Patents Act 1988.

Legend



P1	Drawn for comments	29.07.13	AM	GN
Issue	Description	Date	Drawn	Checked

Drawing Status
P - Planning | **T** - Tender | **C** - Construction | **R** - As Record

For Approval

tadw architects

Six St. Petersgate Stockport Cheshire SK1 1HD
Ph 0161 477 6158 Fx 0161 480 8342 mail@tadw.co.uk www.tadw.co.uk

Client: Treville Properties

Job: Millers Vale Development
Church Lane, New Mills

Title: Indicative Site Sections

Scale: 1:200 @ A1

Note - Prints from PDF files may not be to scale, check accuracy against scale

5 20m
10 1:200

Job Number	Drawing Number	Issue
211080	16	P1