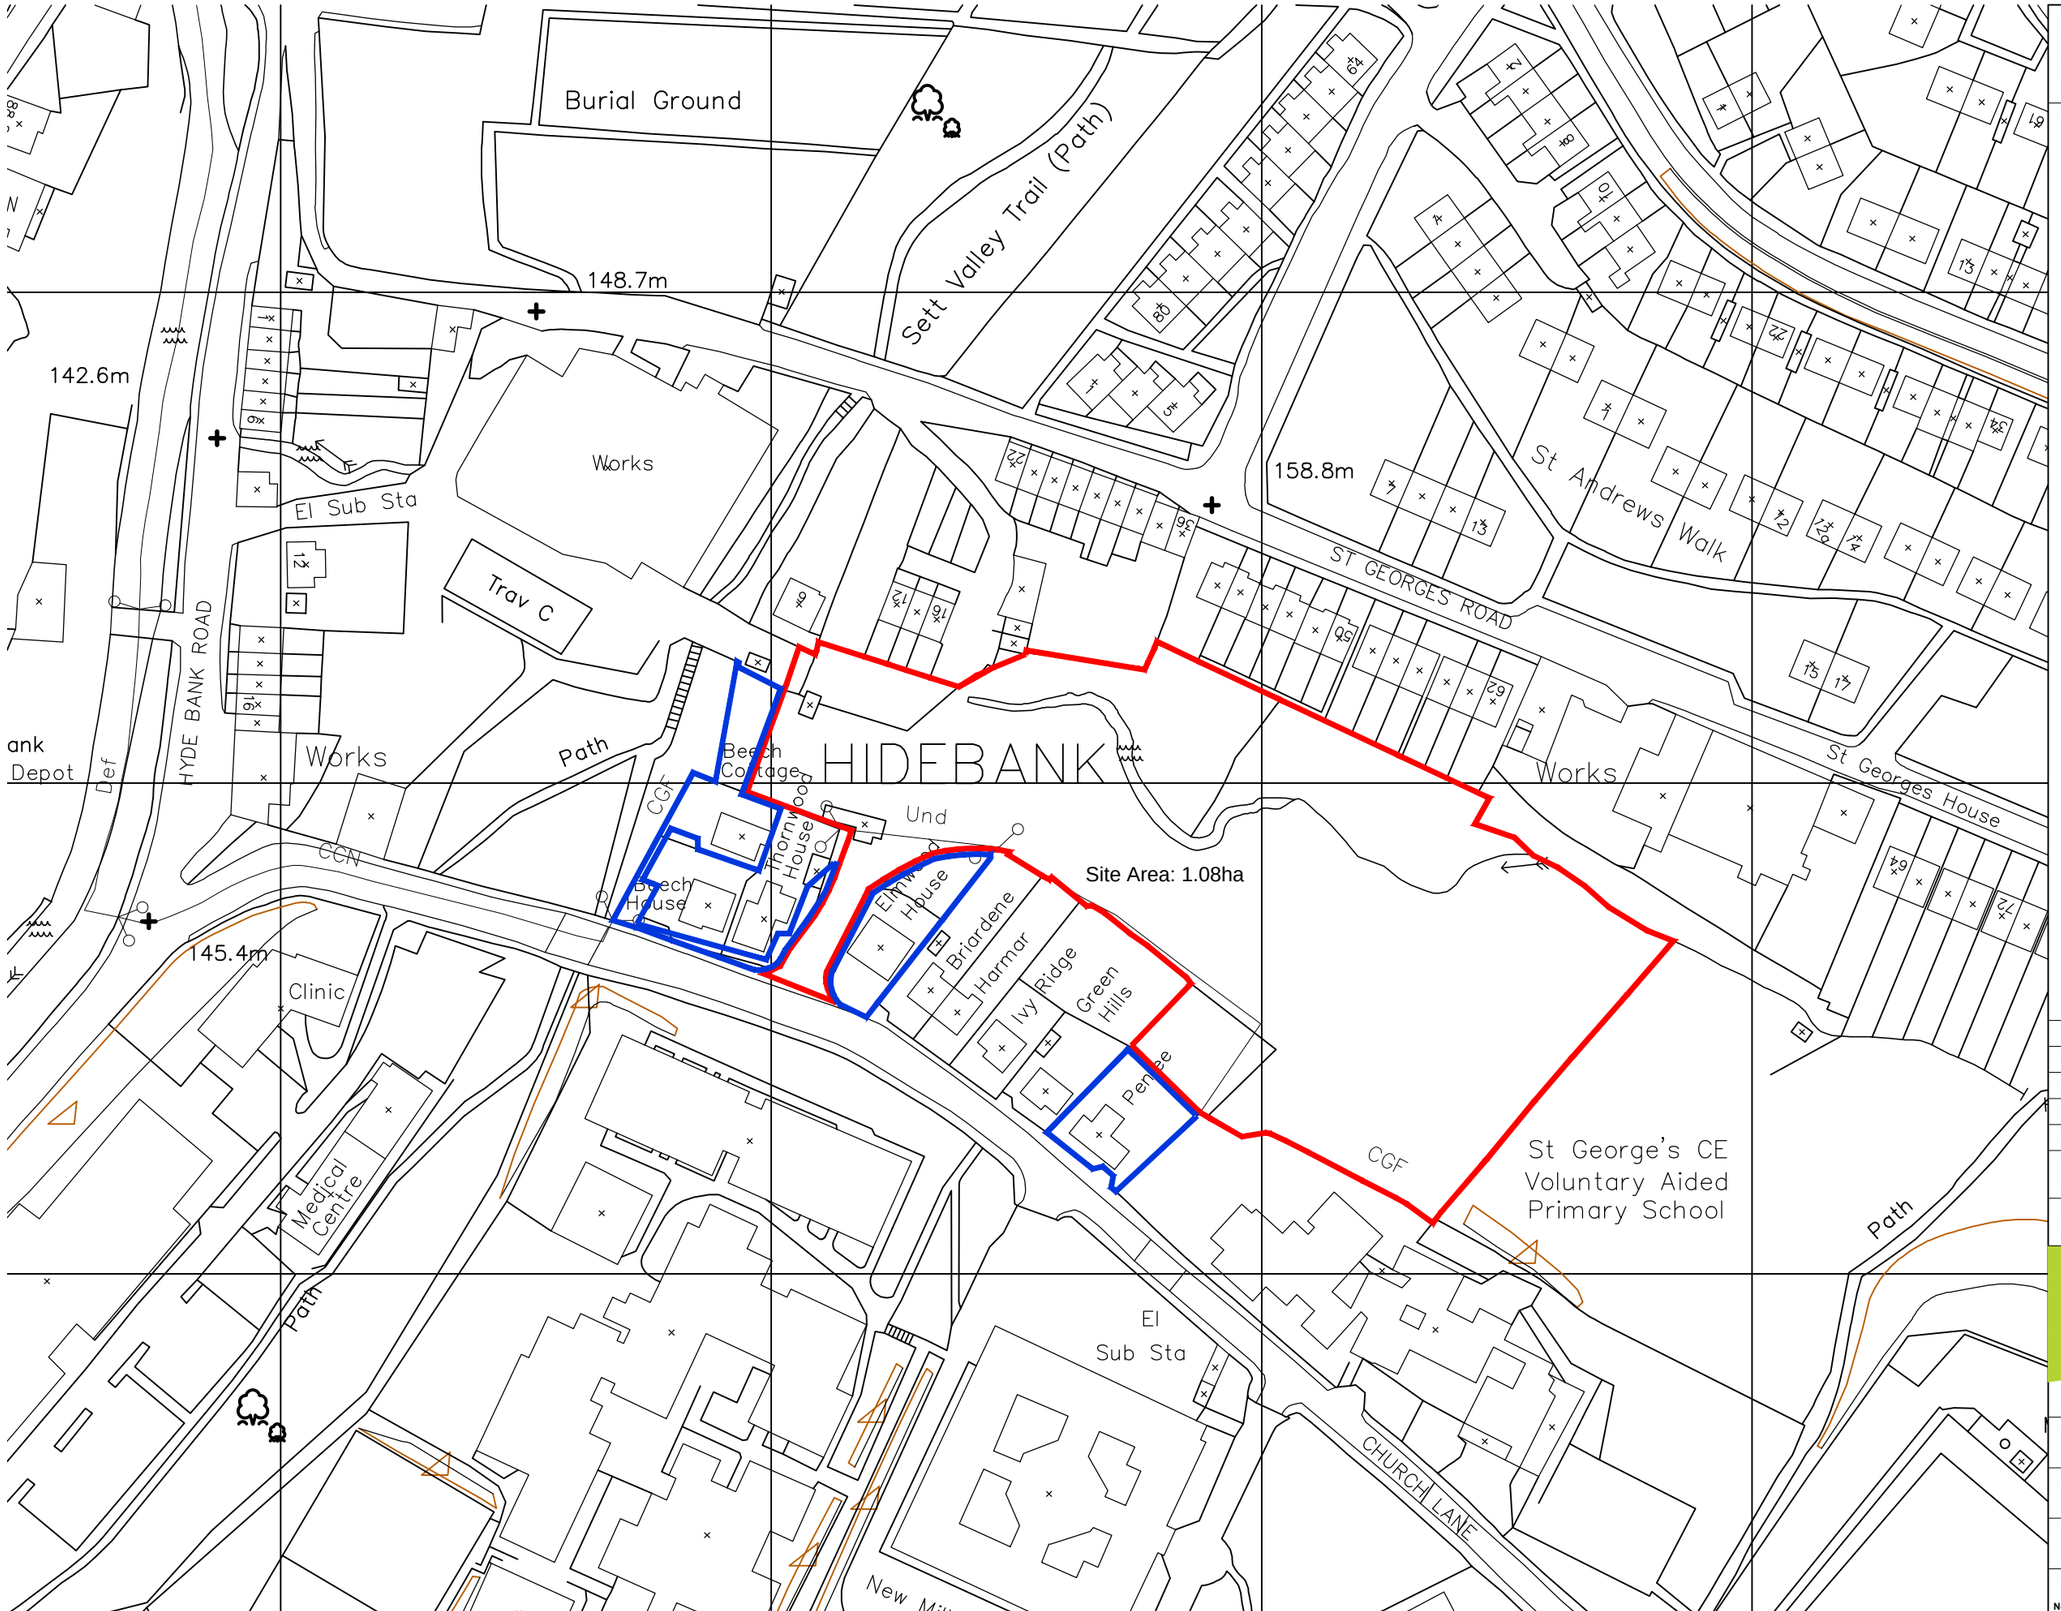


General Notes

01: Dimensions must not be scaled from this drawing. If in doubt, please ask.
02: All dimensions are in millimetres unless noted otherwise.
03: All dimensions should be verified on site before proceeding with the work.
04: TADW Architects shall be notified in writing of any discrepancies.
05: Copyright to remain the property of TADW Architects in accordance with the Copyright, Designs and Patents Act 1988.

Legend

Issue	Description	Date	Drawn	Checked
P2	Blue line revised following comments from client	12.06.13	AM	GN
P1	Drawn for discussions	10.06.13	AM	GN

Drawing Status
P - Planning | **T** - Tender | **C** - Construction | **R** - As Record

For Approval

tadw architects
Six St. Petersgate Stockport Cheshire SK1 1HD
Ph 0161 477 6158 Fx 0161 480 8342 mail@tadw.co.uk www.tadw.co.uk

Client	Treville Properties
Job	Millers Vale Development Church Lane, New Mills
Title	Location Plan
Scale	1:1250 @ A3

Note - Prints from PDF files may not be to scale, check accuracy against scale

10m 20m 40m 60m 1:1250

Job Number	Drawing Number	Issue
211080	00	P2

01 00 **Location Plan**
Scale 1:1250 @ A3