All levels and dimensions must be checked on site by contractor prior to commencement of works. Any variations must be reported to Millson Associates Ltd.

All information hereon in is the copyright of Millson Associates Ltd. Copying in full or in part is forbidden without the written permission from Millson Associates Ltd.

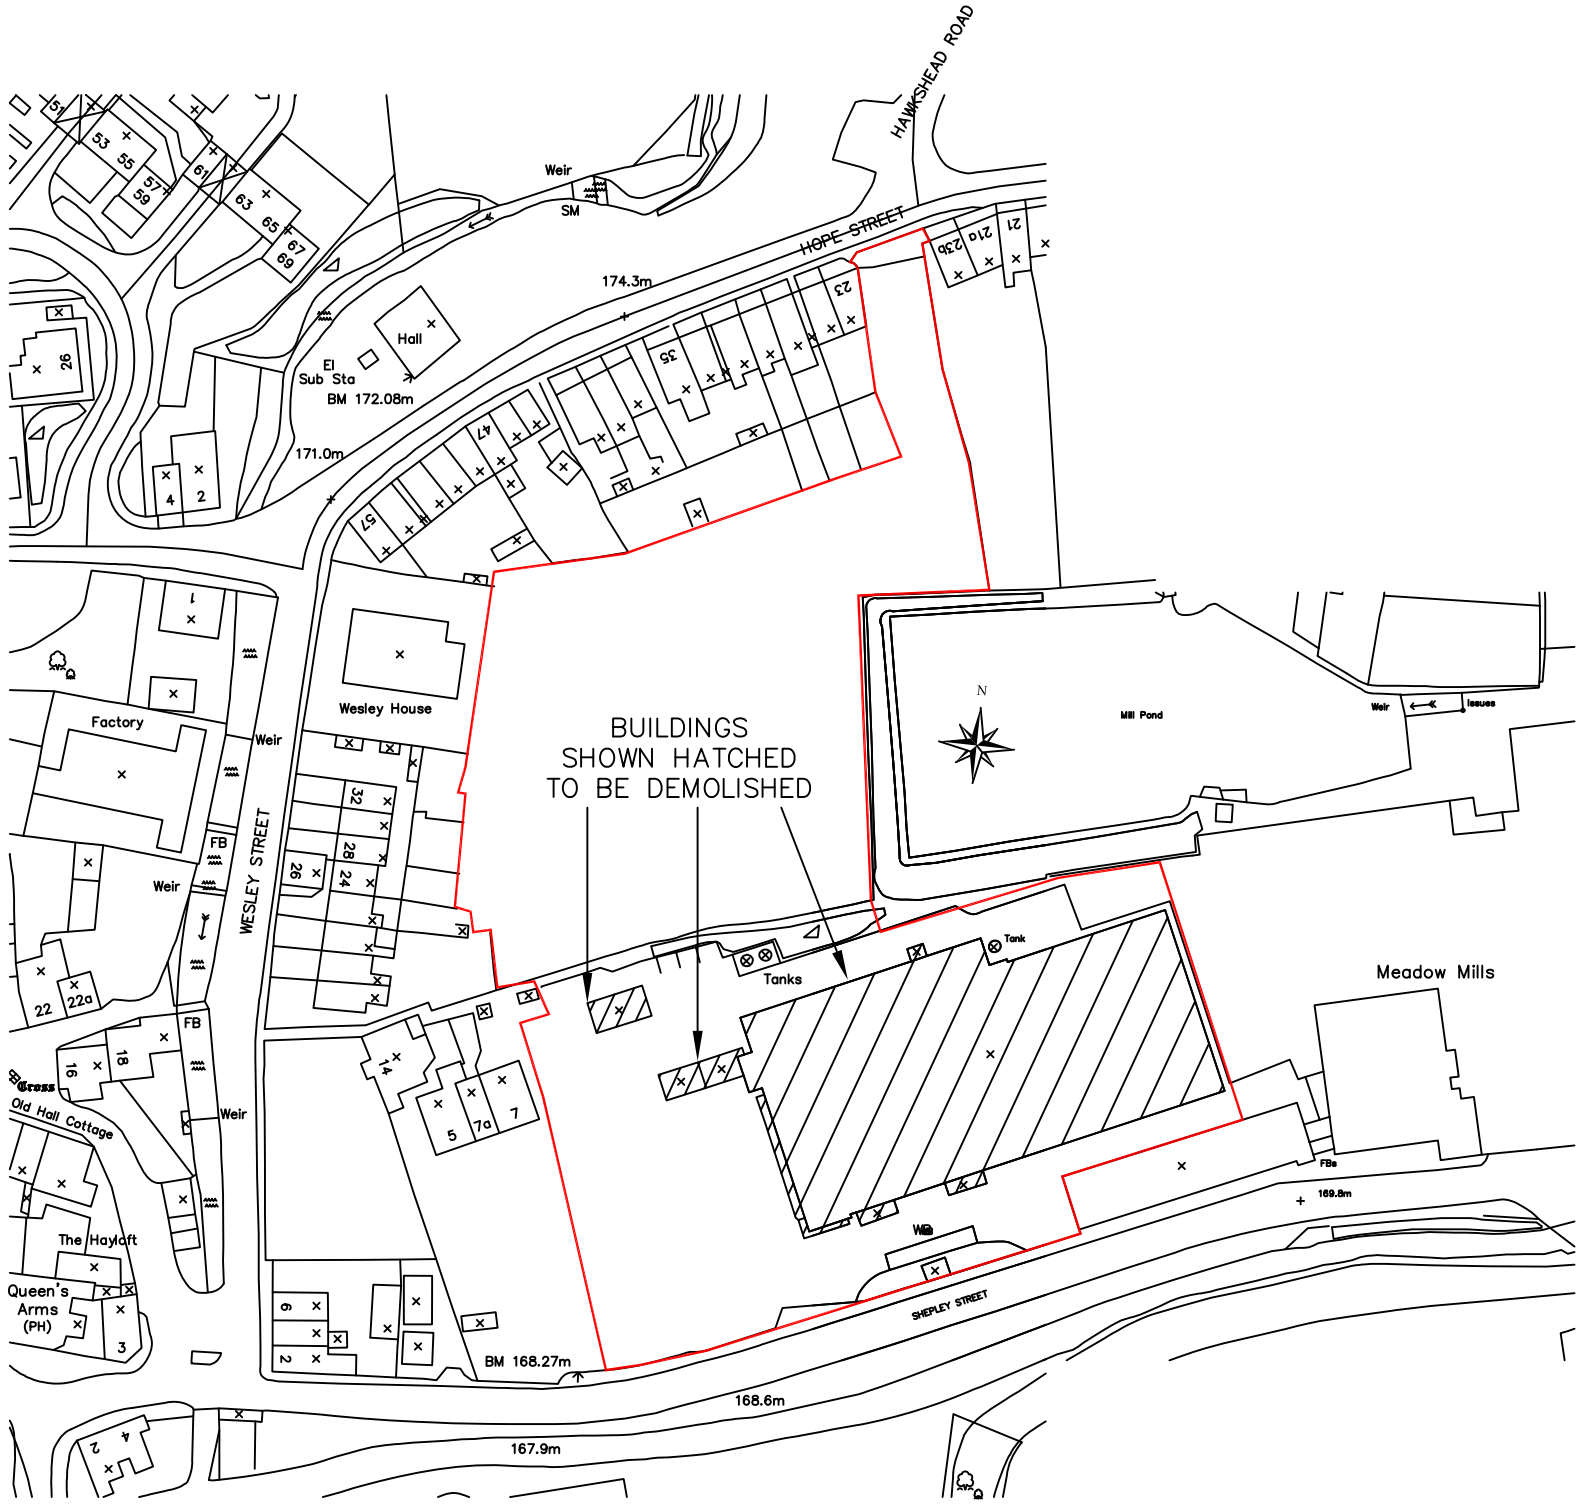

? Crown Copyright 2008. All rights reserved. Licence number 100020449

- N/A

WIGGETT construction limited — Client

Date	23/10/2013	Status	INFO
Drawn	NS	Checked	PM
Scale	1:1250	Size	A3
Rev.		Drawing Nr.	1216 - DP

Drawing Title
DEMOLITION PLAN

Project Title
RESIDENTIAL DEVELOPMENT, SHEPLEY ST, OLD GLOSSOP

Millson Associates UK North Office:
Hyde Park House, Cartwright Street, Hyde, Cheshire SK14 4EH s 0161 367 2320
general@millsonassociates.co.uk
www.millsonassociates.co.uk

MillsonAssociates

Design.Develop.Deliver.