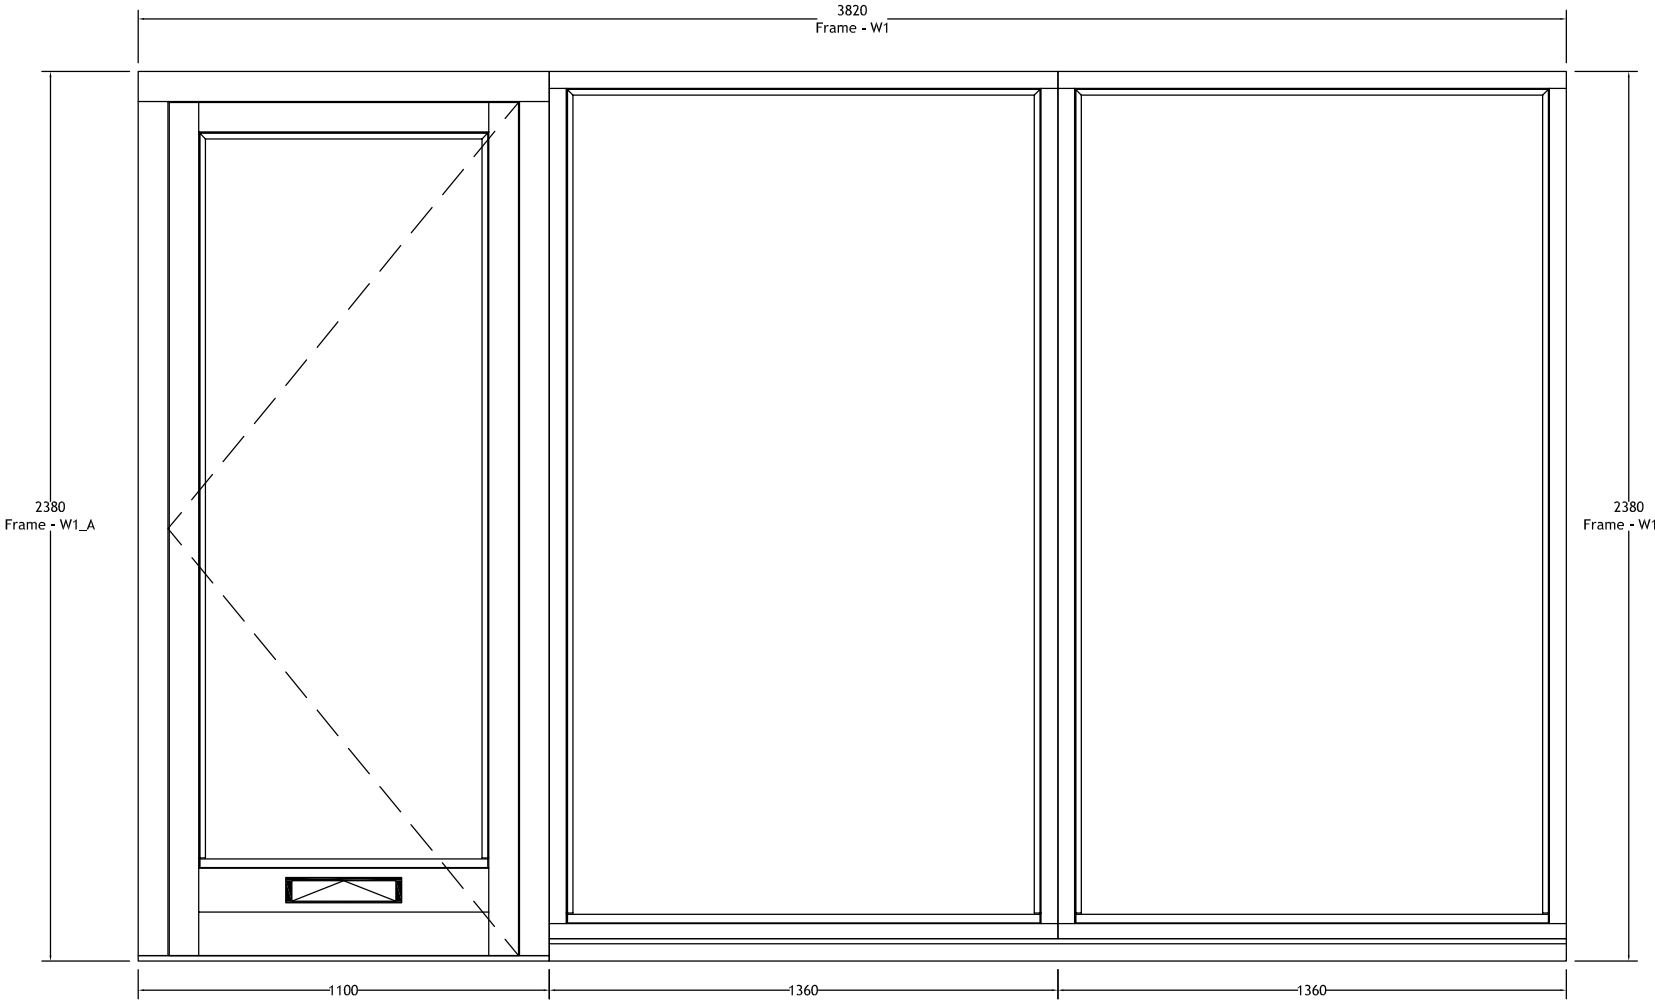

Elevation

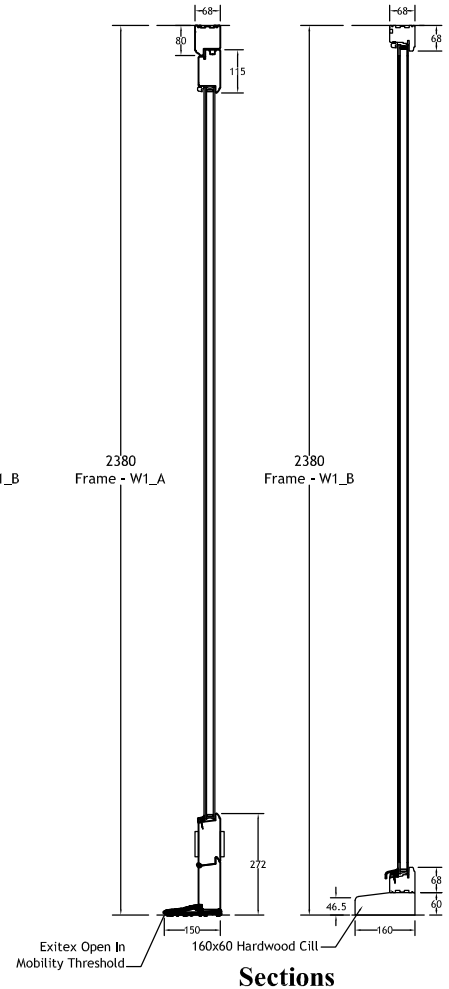

Sections

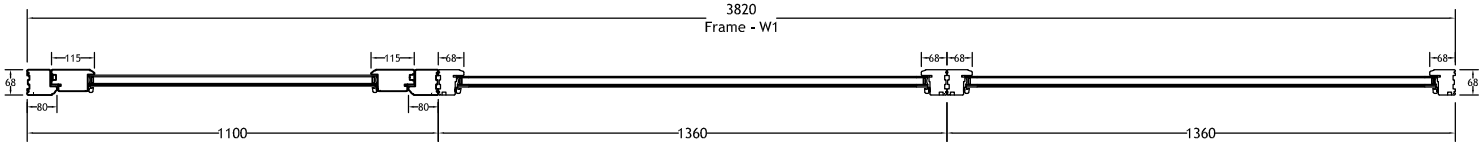

Plan

ALL DIMENSIONS IN MILLIMETERS

	PROJECT: Shop Front Screens CUSTOMER: Sutherland Reay	DRAWING DESCRIPTION: Screen W1 – Layout_Option A DATE : 16-09-13 | CAD Ref: L:\wood 2013..... DWG No. SR-001_A | SCALE: NTS | DRAWN BY : Paul Byrne	REVISION | DATE | DESCRIPTION	DRAWING STATUS : B A : PRELIMINARY DRAWING B : ISSUED FOR APPROVAL C : ISSUED FOR CONSTRUCTION D : AS BUILT DRAWING