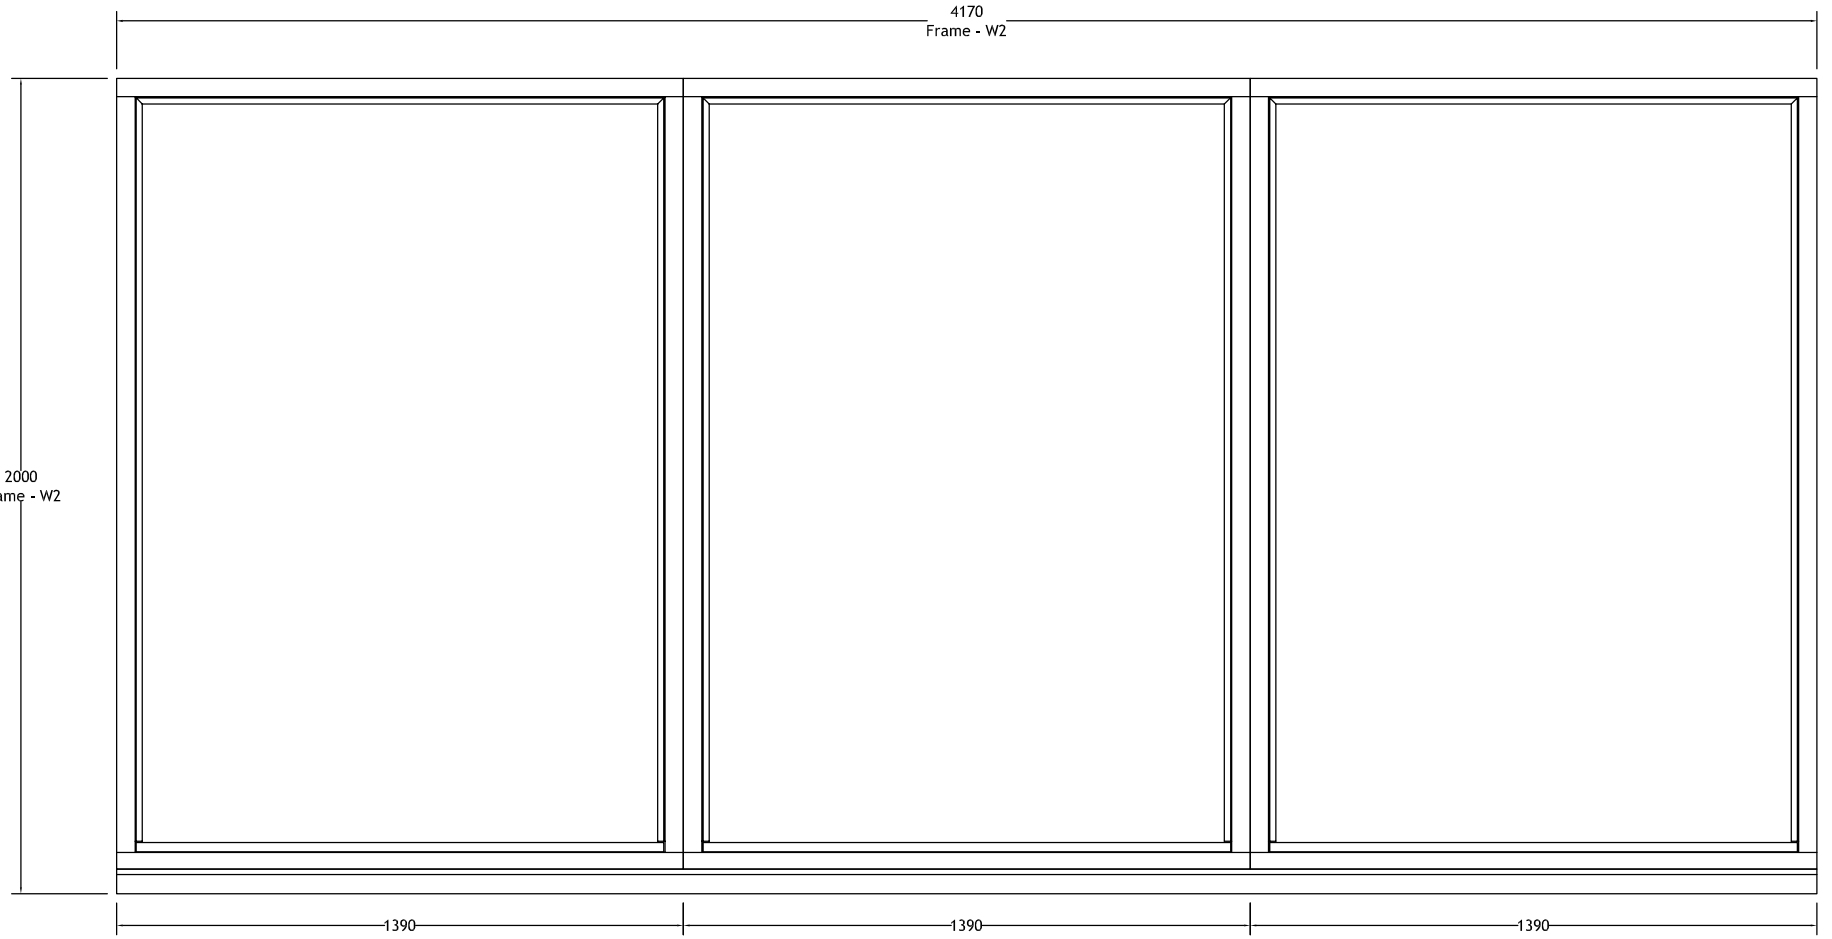

Elevation

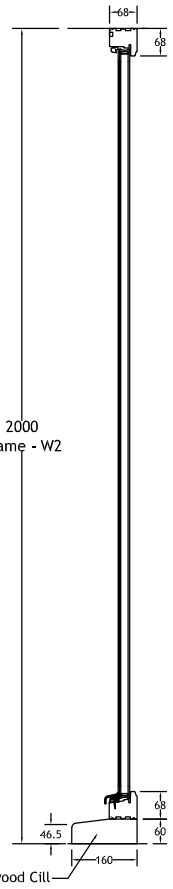

Section

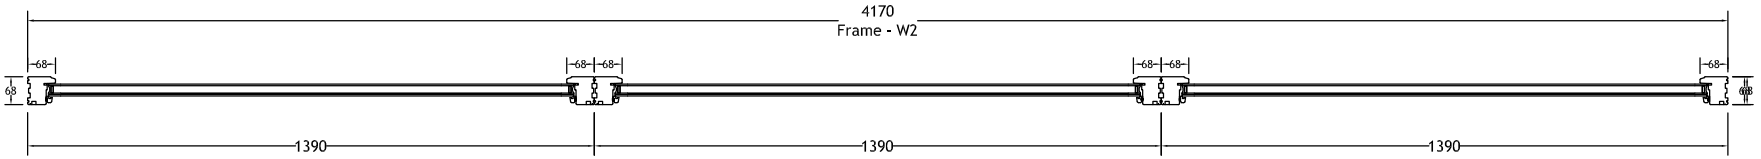

Plan

ALL DIMENSIONS IN MILLIMETERS

	PROJECT: Shop Front Screens	DRAWING DESCRIPTION: Screen W2 – Layout			DRAWING STATUS : B
	CUSTOMER: Sutherland Reay	DATE : 16-09-13	CAD Ref: L:\wood 2013.....		A : PRELIMINARY DRAWING
		DWG No. SR-002	SCALE: NTS	DRAWN BY : Paul Byrne	B : ISSUED FOR APPROVAL
				REVISION / DATE / DESCRIPTION	C : ISSUED FOR CONSTRUCTION
					D : AS BUILT DRAWING