HNT/2013/0016

9 Heath Grove Buxton Derbys SK17 9EH

SCALE 1:100


LEGEND

GROUNDS

EXISTING BUILDING

EXISTING EXTENSION

PROPOSED EXTENTION

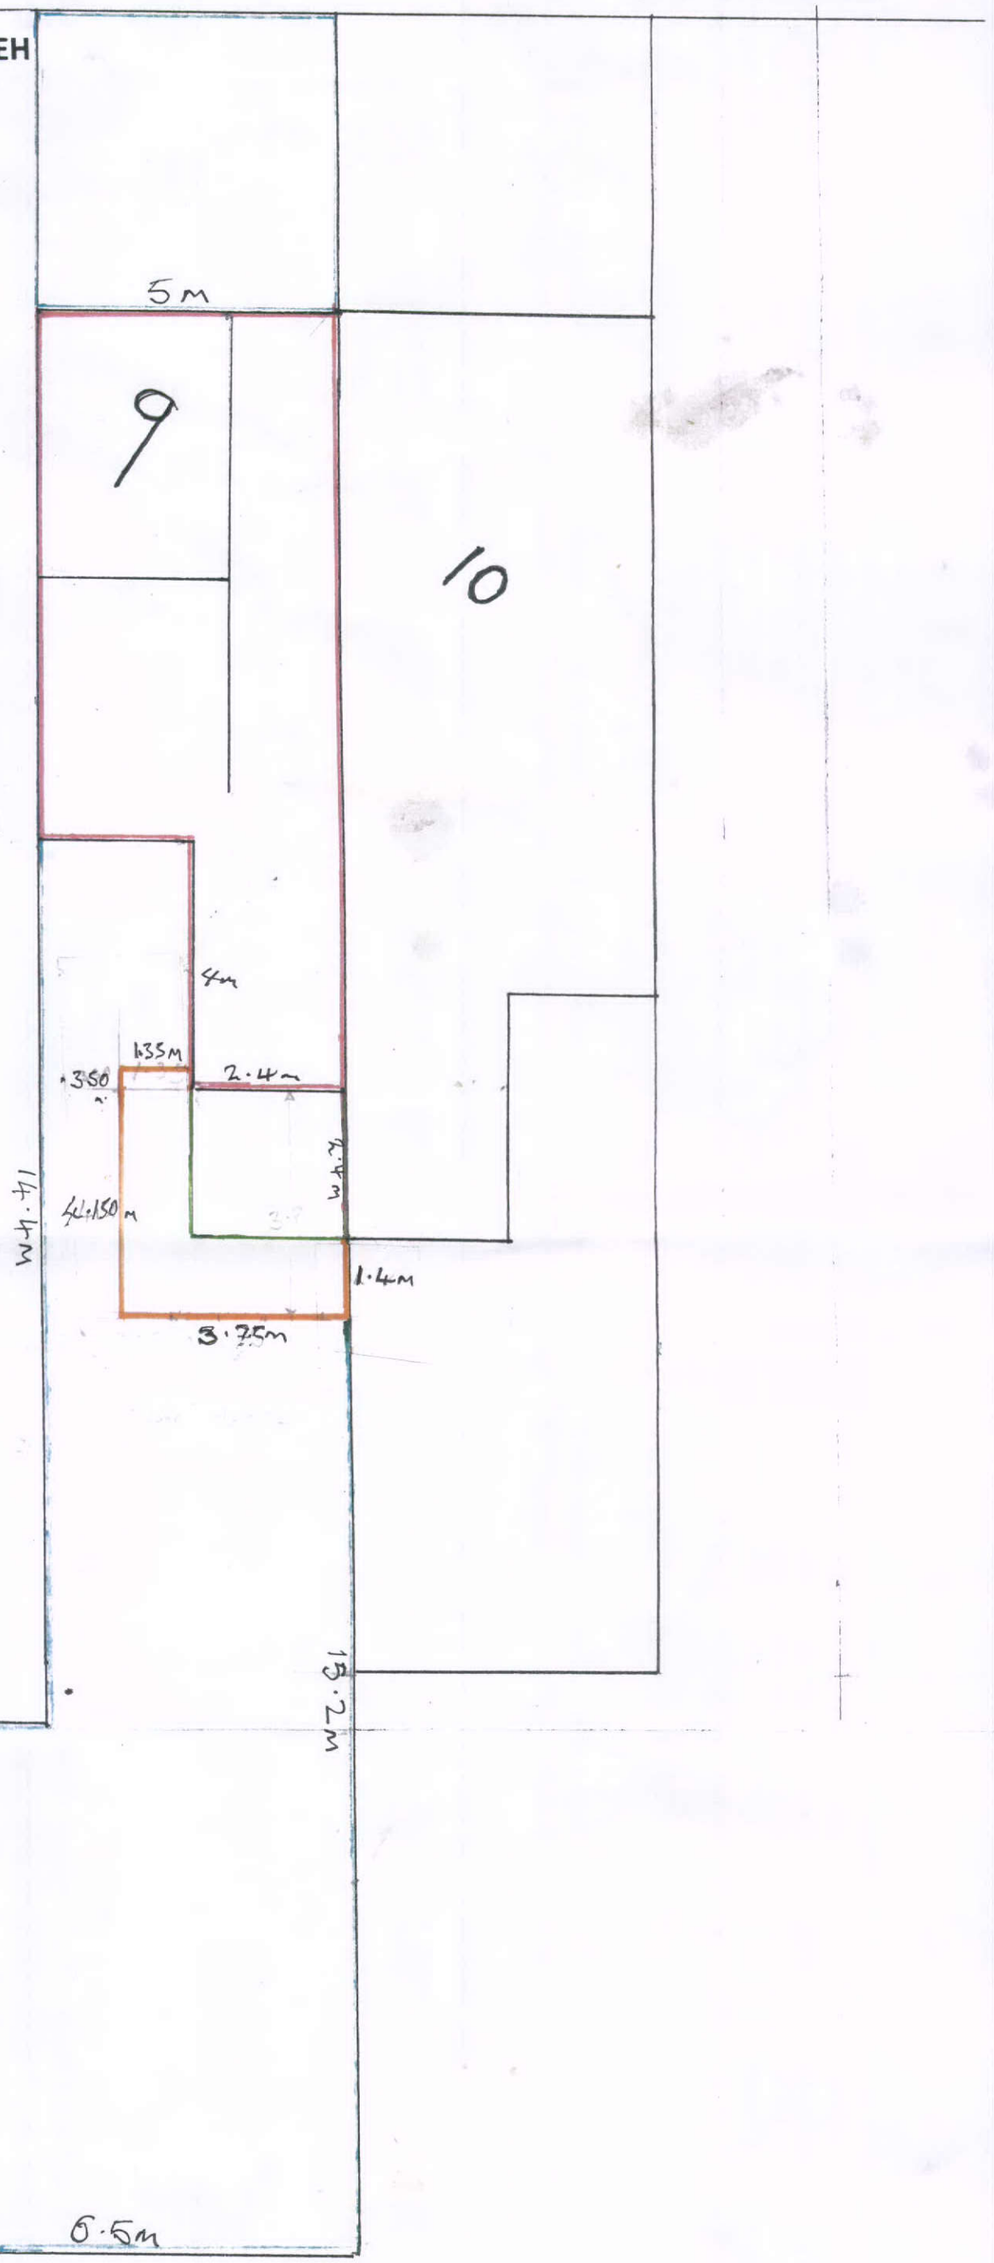

Proposed extension 9 Heath Grove Buxton Derbys SK17 9EH

The proposed extension will be single story with dwarf wall and wall facing number 10 Heath Grove(and is return) in stone to match the existing building, white UPV windows and french doors with a black EDPM rubber flat roof. There Is an annex (part of the original construction) and from this the proposed extension will extend 3.8m to the rear and 1.35m to the side (within the building line see attached plan /drawing) . The maximum height to be 3.0m at the eaves. All works to be carried in accordance with 'building regulations and overseen by local building control. There may be some variation to the glazing as in the enclosed drawing due to structural supports for the roof. At present there is an extension constructed of split faced peak stone block this of course will be removed

Existing + Proposed Plans