HPK/2013/0571

HIGH PEAK
29 OCT 2013
BOROUGH COUNCIL

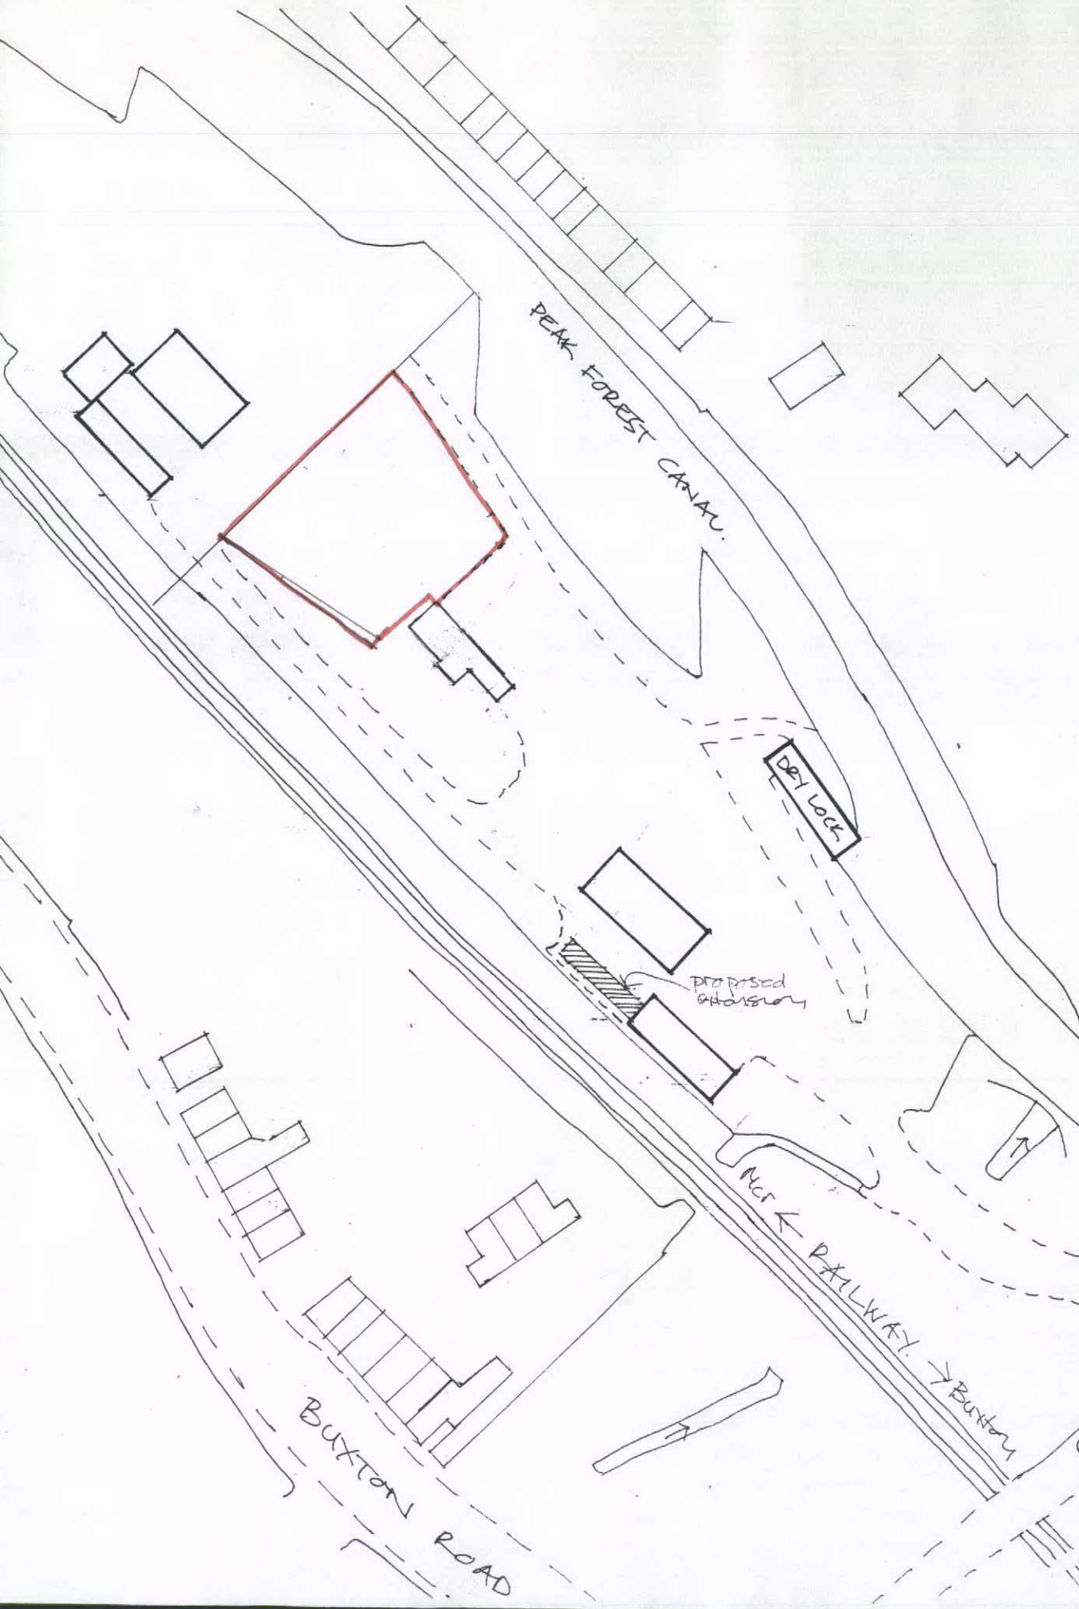

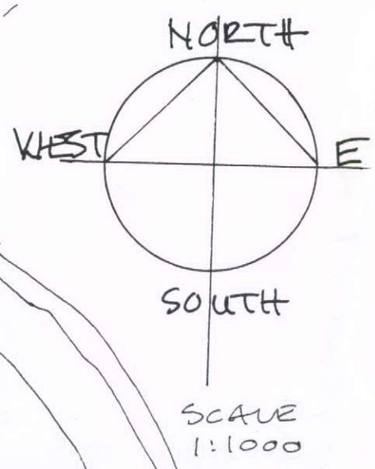

IRVING ASSOCIATES
CHARTERED BUILDING SURVEYORS
40 Market Street, Disley,
STOCKPORT SK12 2DT
Tel: 01663 766 765 Fax: 01663 766 060

DATE	DRAWN	SCALE
04/11	IRVING	50,100,1000

TITLE
FURNESS VALE MARINA
STATION ROAD.

DRAWING
DRY DOCK PLAN, SECTION
+ ELEVATIONS
SITE PLAN.

REF. 8010/02.