NOTES:

Randfield Associates take no responsibility for any dimensions obtained by scaling from this drawing. If no dimension is shown the recipient must ascertain the dimension specifically from the Architect or by site measurement. Supplying this drawing in digital form is solely for convenience and no reliance may be placed on digital data. All data must be checked against hard copy. Dimensions must be checked on site. Any discrepancies must be reported to the Architect immediately. This drawing is copyright of Randfield Associates.

REV:	BY:	DESCRIPTION:	DATE:
C	cf	Layout Revised	18.10.13
B	cf	Signs and other detailes added	15.10.13
A	cf	new access from car park	18.9.13

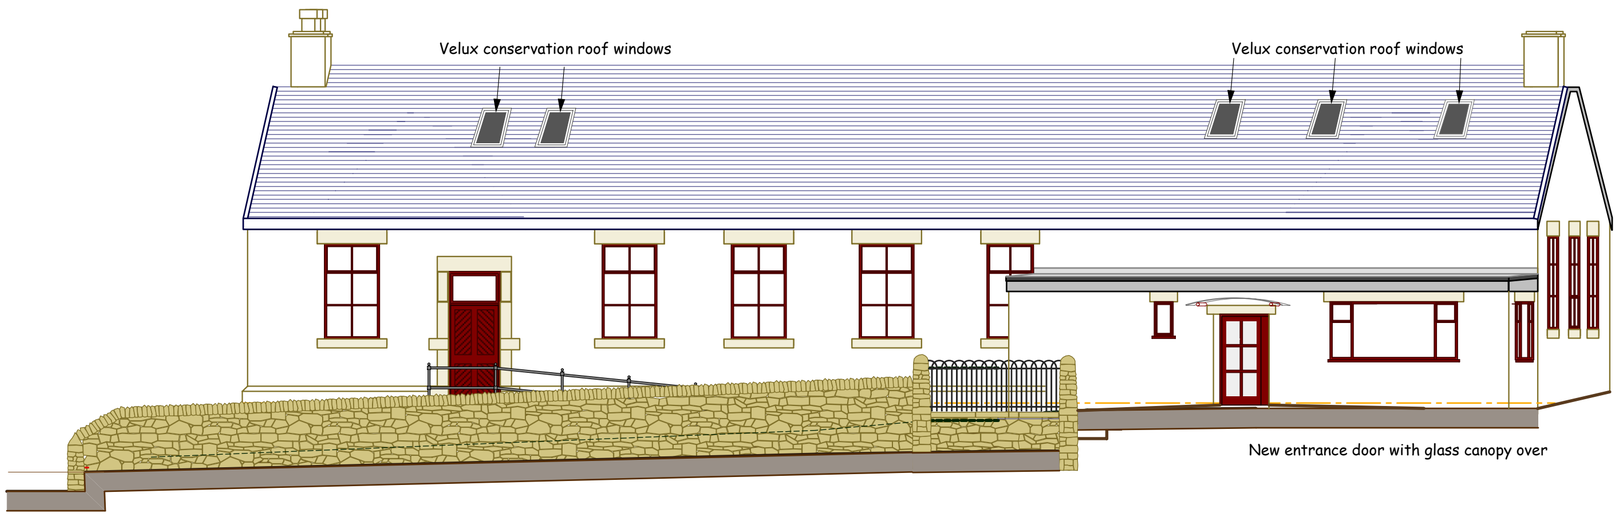

NORTH WEST ELEVATION SHOWING NEW BOUNDARY WALL



SIDE (SOUTH) ELEVATION

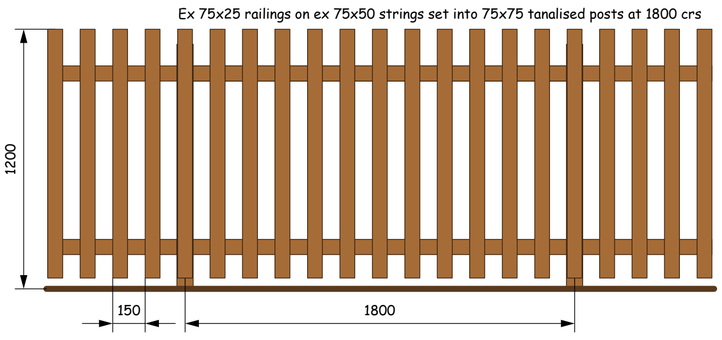

PALISADE TIMBER FENCING TO RAMP AND ENTRANCE COMPOUND

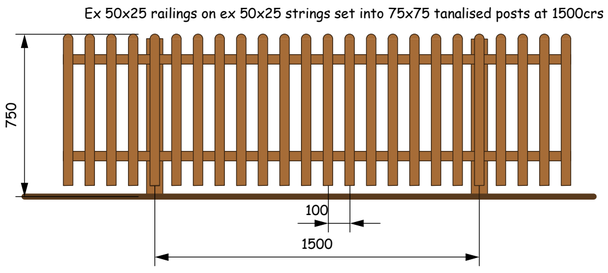

PALISADE TIMBER FENCING TO CHILDRENS PLAY AREAS
SCALE 1:20

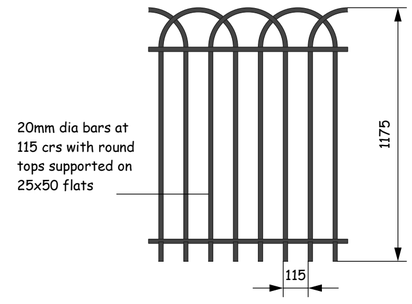

RAILINGS TO NEW PARTY WALL

DOUBLE SIDED SIGN



Main sign 1200x900 painted aluminum composite with painted timber frame, cow logo hand carved and painted from tidu foam. Lettering traditional sign writing.

Secondary sign aliminium comopsite with timber frame, used as white board for daily messages

Signs to be fitted to 50mm square steel posts concreted into the ground.



VISUALISATION OF SIGN



1.8 x 2.4 PLAY HOUSE



Hexagonal Cabin

-1000 0 1000 3000 5000

SCALE 1:100

A1

RANDFIELD associates
Saunders : King : Moran
CHARTERED ARCHITECTS
Forge Bank Studio
1a Longhurst Lane Marple Bridge Stockport SK6 5AE
Tel: 0161 427 8485 Fax: 0161 427 5770
e-mail: info@randfieldassociates.co.uk
web: www.randfieldassociates.co.uk
Planning & Design Consultants : Interior Design : Building Inspections & Surveys : Historic & Listed Building Specialists

Client:	Mr E Monroe
Job:	St Johns Hall Hayfield Blue Grass Purple Cow Nursery
Drawing:	**Proposed External Works. Plan & Elevations**

Scale:	Date:	Drawn:
1:100	28.8.13	cf
Job No:	**Dwg No:**	**Rev:**
3075	12	C