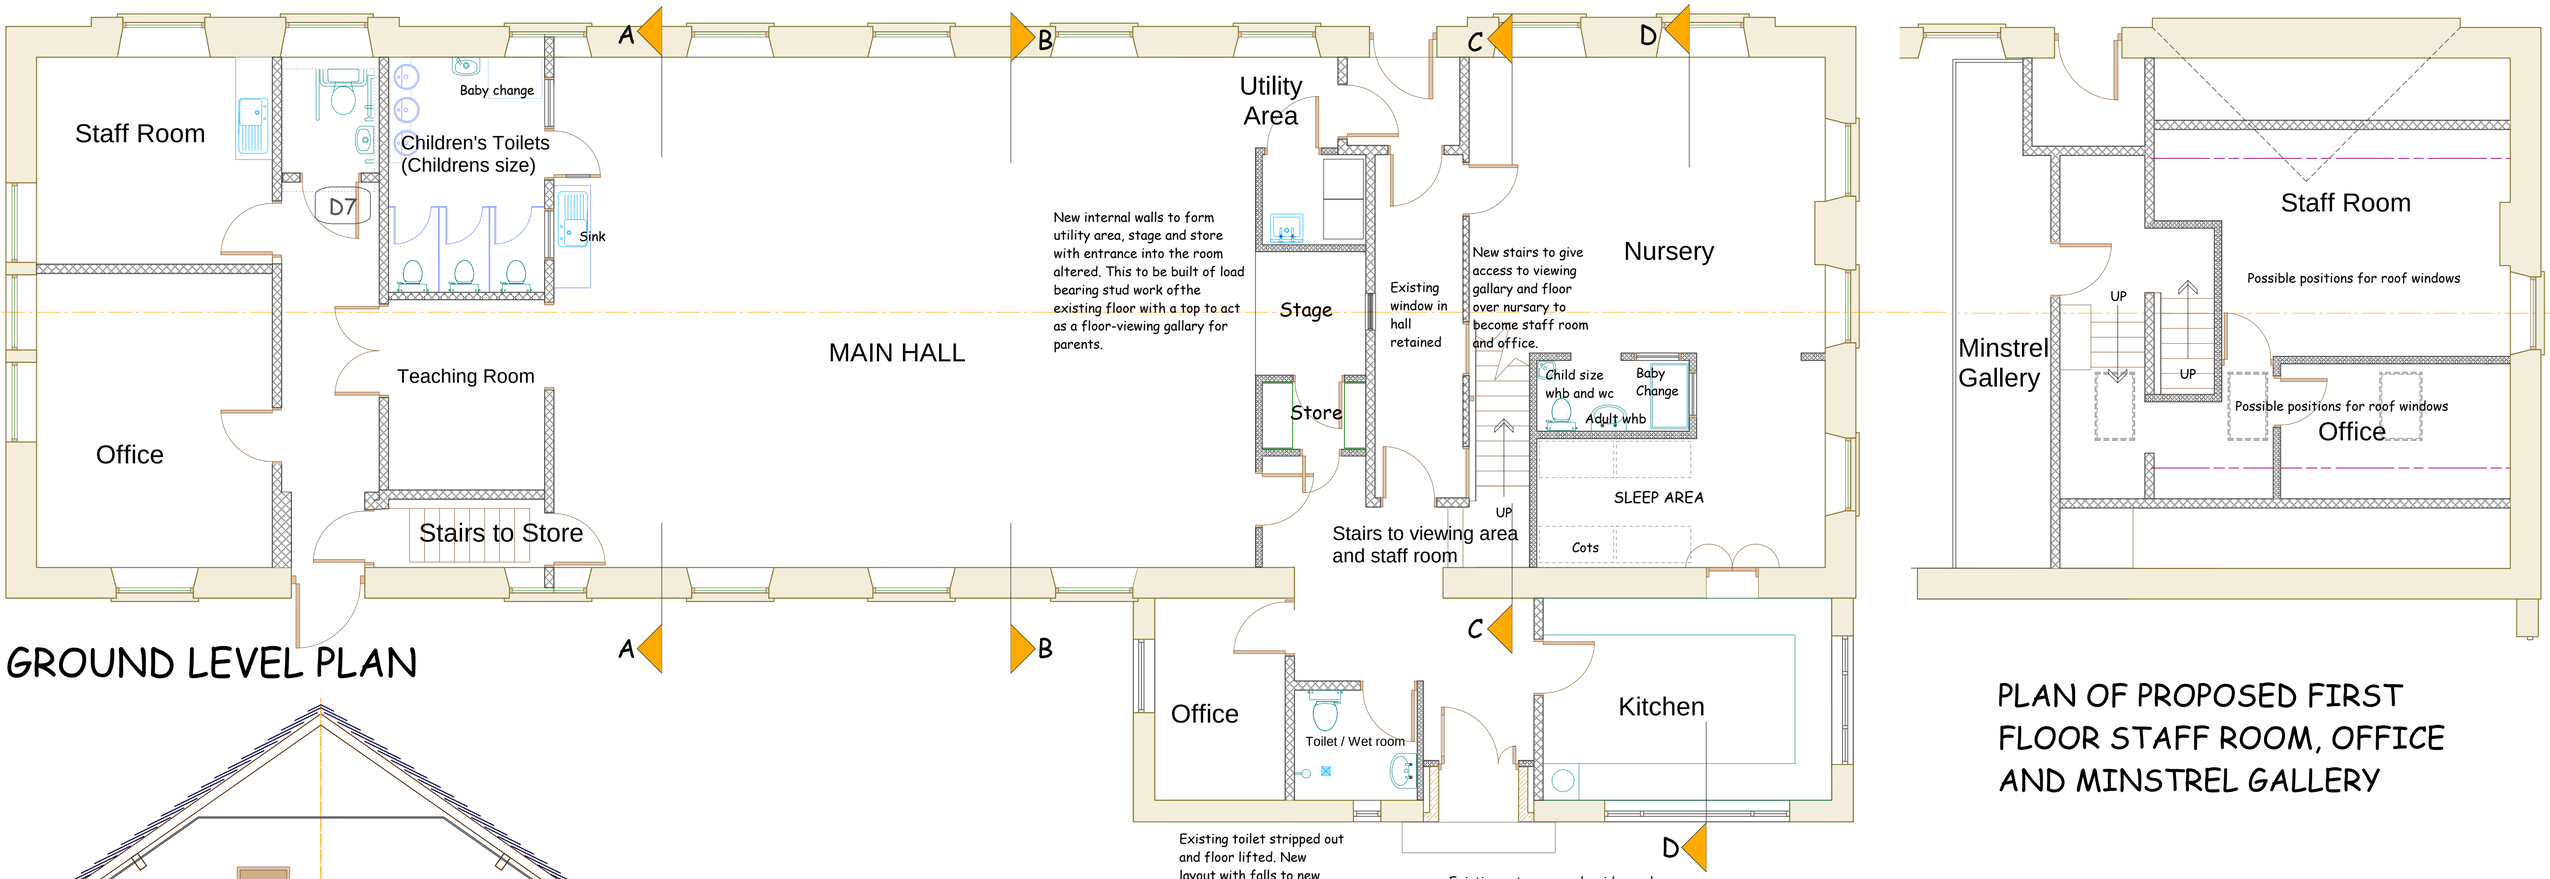

GROUND LEVEL PLAN

PLAN OF PROPOSED FIRST FLOOR STAFF ROOM, OFFICE AND MINSTREL GALLERY

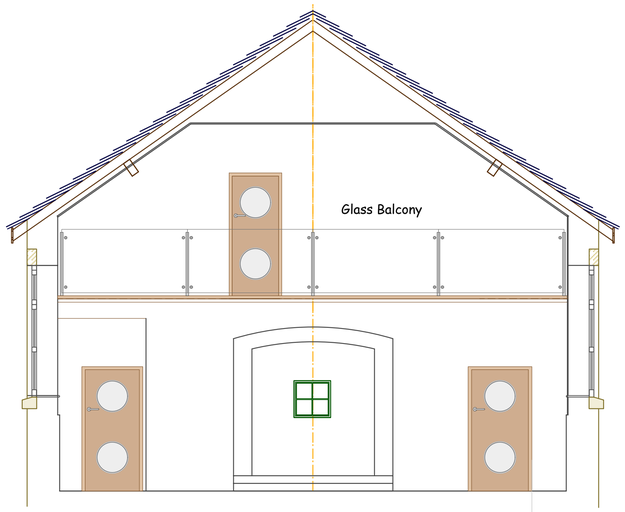

SECTION ELEVATION LOOKING AT EAST WALL OF MAIN HALL

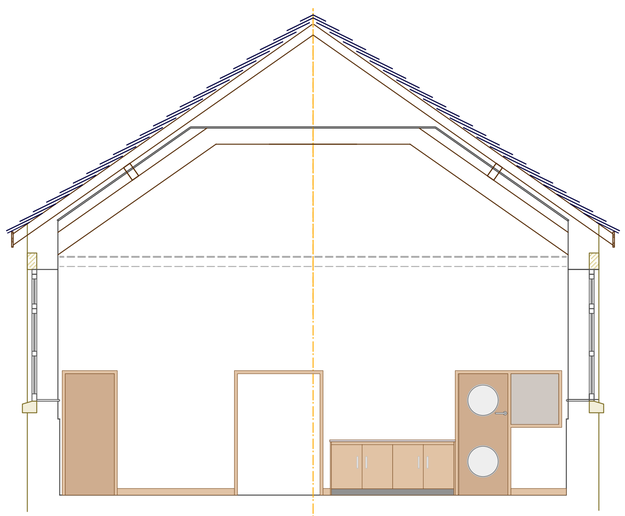

SECTION ELEVATION LOOKING AT WEST WALL OF MAIN HALL

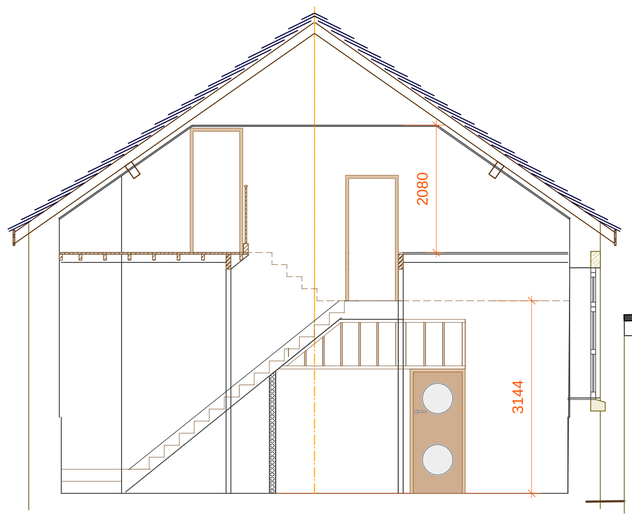

SECTION ELEVATION LOOKING AT WEST WALL OF NURSERY THROUGH NEW STAIRS C-C

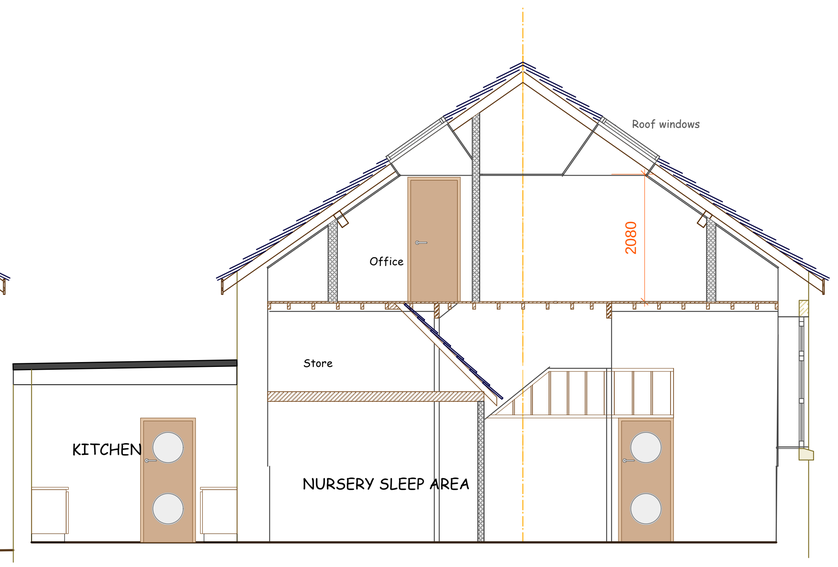

SECTION ELEVATION LOOKING AT WEST WALL OF NURSERY THROUGH SLEEP AREA D-D

NOTES:

Randfield Associates take no responsibility for any dimensions obtained by scaling from this drawing. If no dimension is shown the recipient must ascertain the dimension specifically from the Architect or by site measurement. Supplying this drawing in digital form is solely for convenience and no reliance may be placed on digital data. All data must be checked against hard copy. Dimensions must be checked on site. Any discrepancies must be reported to the Architect immediately. This drawing is copyright of Randfield Associates.

REV:	BY:	DESCRIPTION:	DATE:
D	cf	Minor revisions name changes	18.10.13
C	cf	Plan revised more sections added	16.10.13
B	cf	Rooms Added and altered	23.9.13
A	cf	plan revised and gallery etc added	18.9.13

-1000 0 1000 2000 3000

SCALE 1:50

A1

RANDFIELD associates
Saunders : King : Moran
CHARTERED ARCHITECTS
Forge Bank Studio
1a Longhurst Lane Marple Bridge Stockport SK6 5AE
Tel: 0161 427 8485 Fax: 0161 427 5770
e-mail: info@randfieldassociates.co.uk
web: www.randfieldassociates.co.uk
Planning & Design Consultants · Interior Design · Building Inspections & Surveys · Historic & Listed Building Specialists

Client:	Euan Munro
Job:	Blue Grass Purple Cow Nursery Conversion of St Johns Hall Hayfield
Drawing:	Proposed Plans and Sections

Scale:	Date:	Drawn:
1:50	30 Aug 13	cf
Job No:	**Dwg No:**	**Rev:**
3075	11	D