HPK/2013/0581

THIS DRAWING IS NOT TO BE COPIED OR REPRODUCED
WITHOUT THE PRIOR WRITTEN CONSENT OF PLANMART LTD.

RECEIVED
30 OCT 2013
DERBYSHIRE COUNCIL

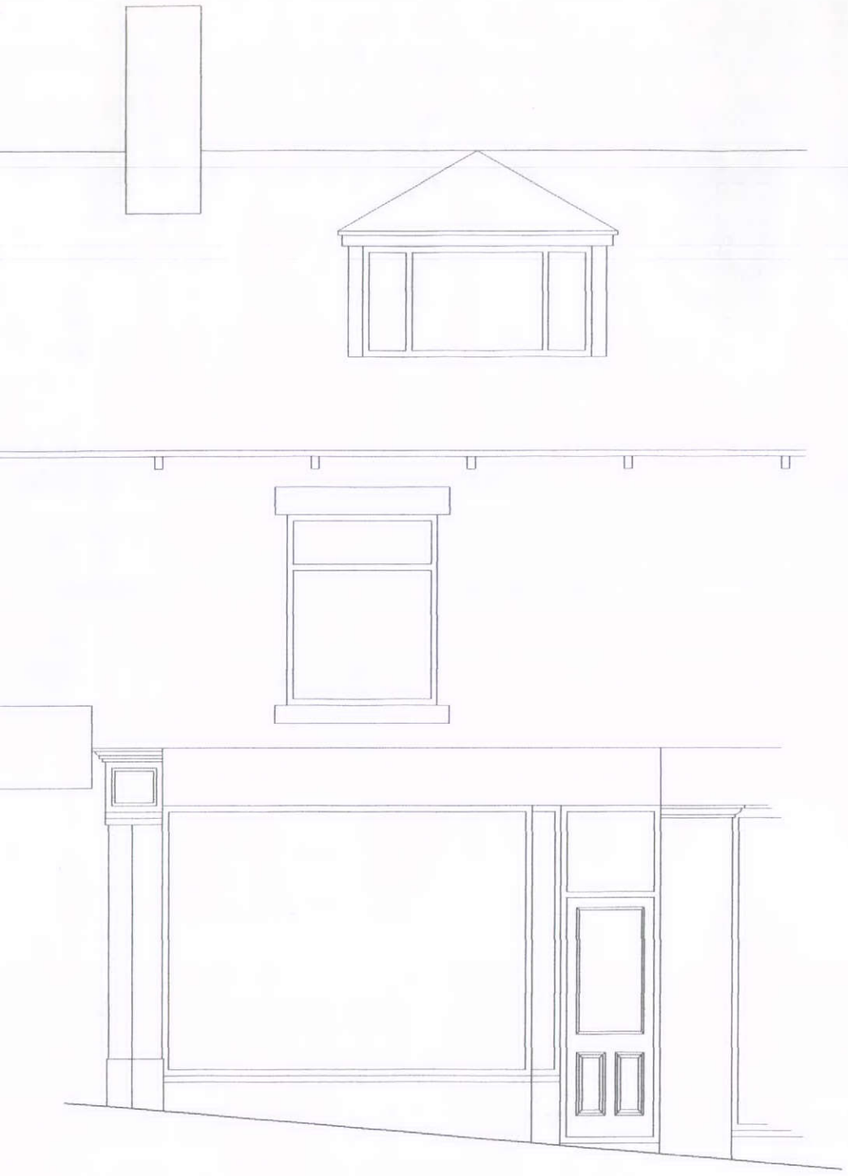

EXISTING FRONT ELEVATION

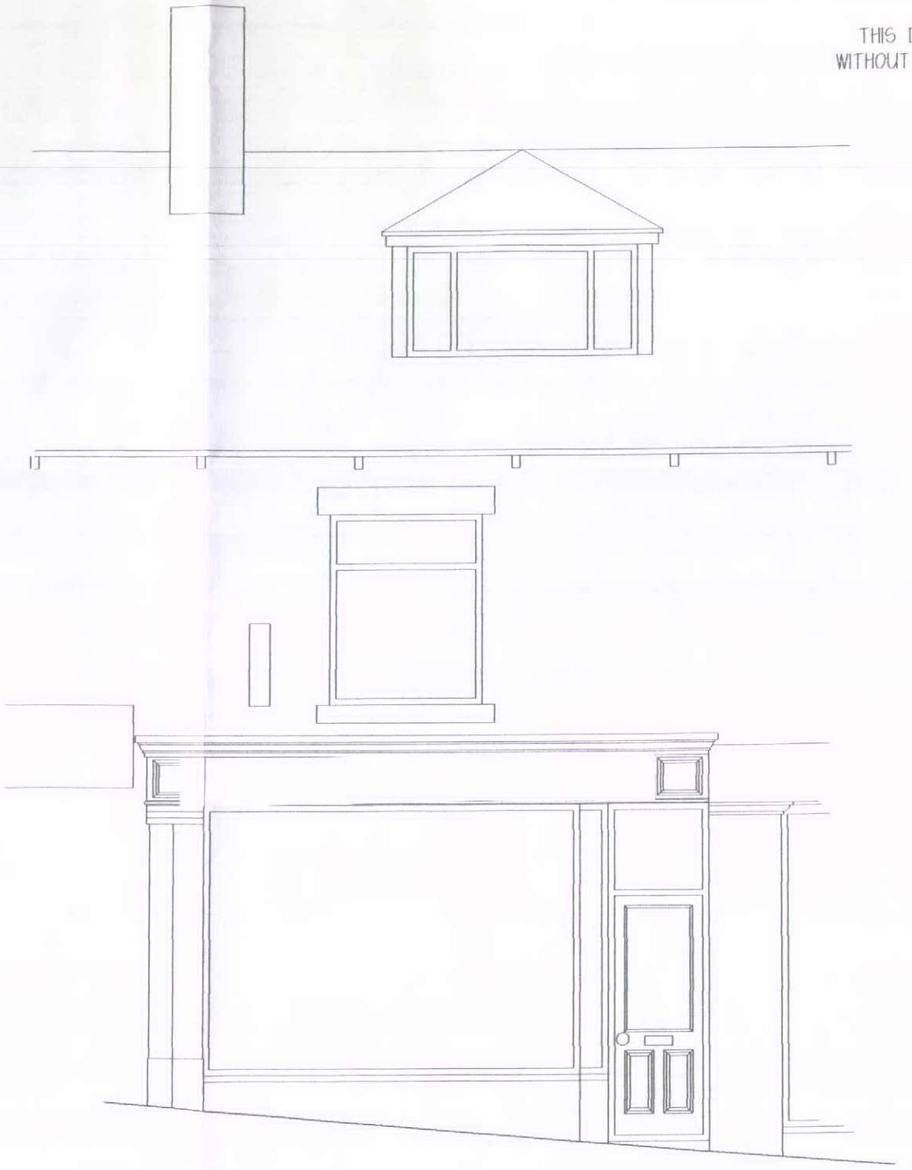

PROPOSED FRONT ELEVATION

PLANMART

Client:

Mr. D. Jowitt,
14 Norfolk St, Glossop.

Project:

Proposed new shop front.

Title:

elevations.

Scale: 1:50 A3 sheet.	
Drawn: MH	Date: Oct 2013
Project no.: 2510	Drawing no.: 2510-5

PLANMART LIMITED
53A High St. West, Glossop
Derbyshire. SK13 8AZ.
Tel: 01457 863153 E mail: planmart@btconnect.com