(4)

HPK/2013/0581
HIGH PEAK
30 OCT 2013

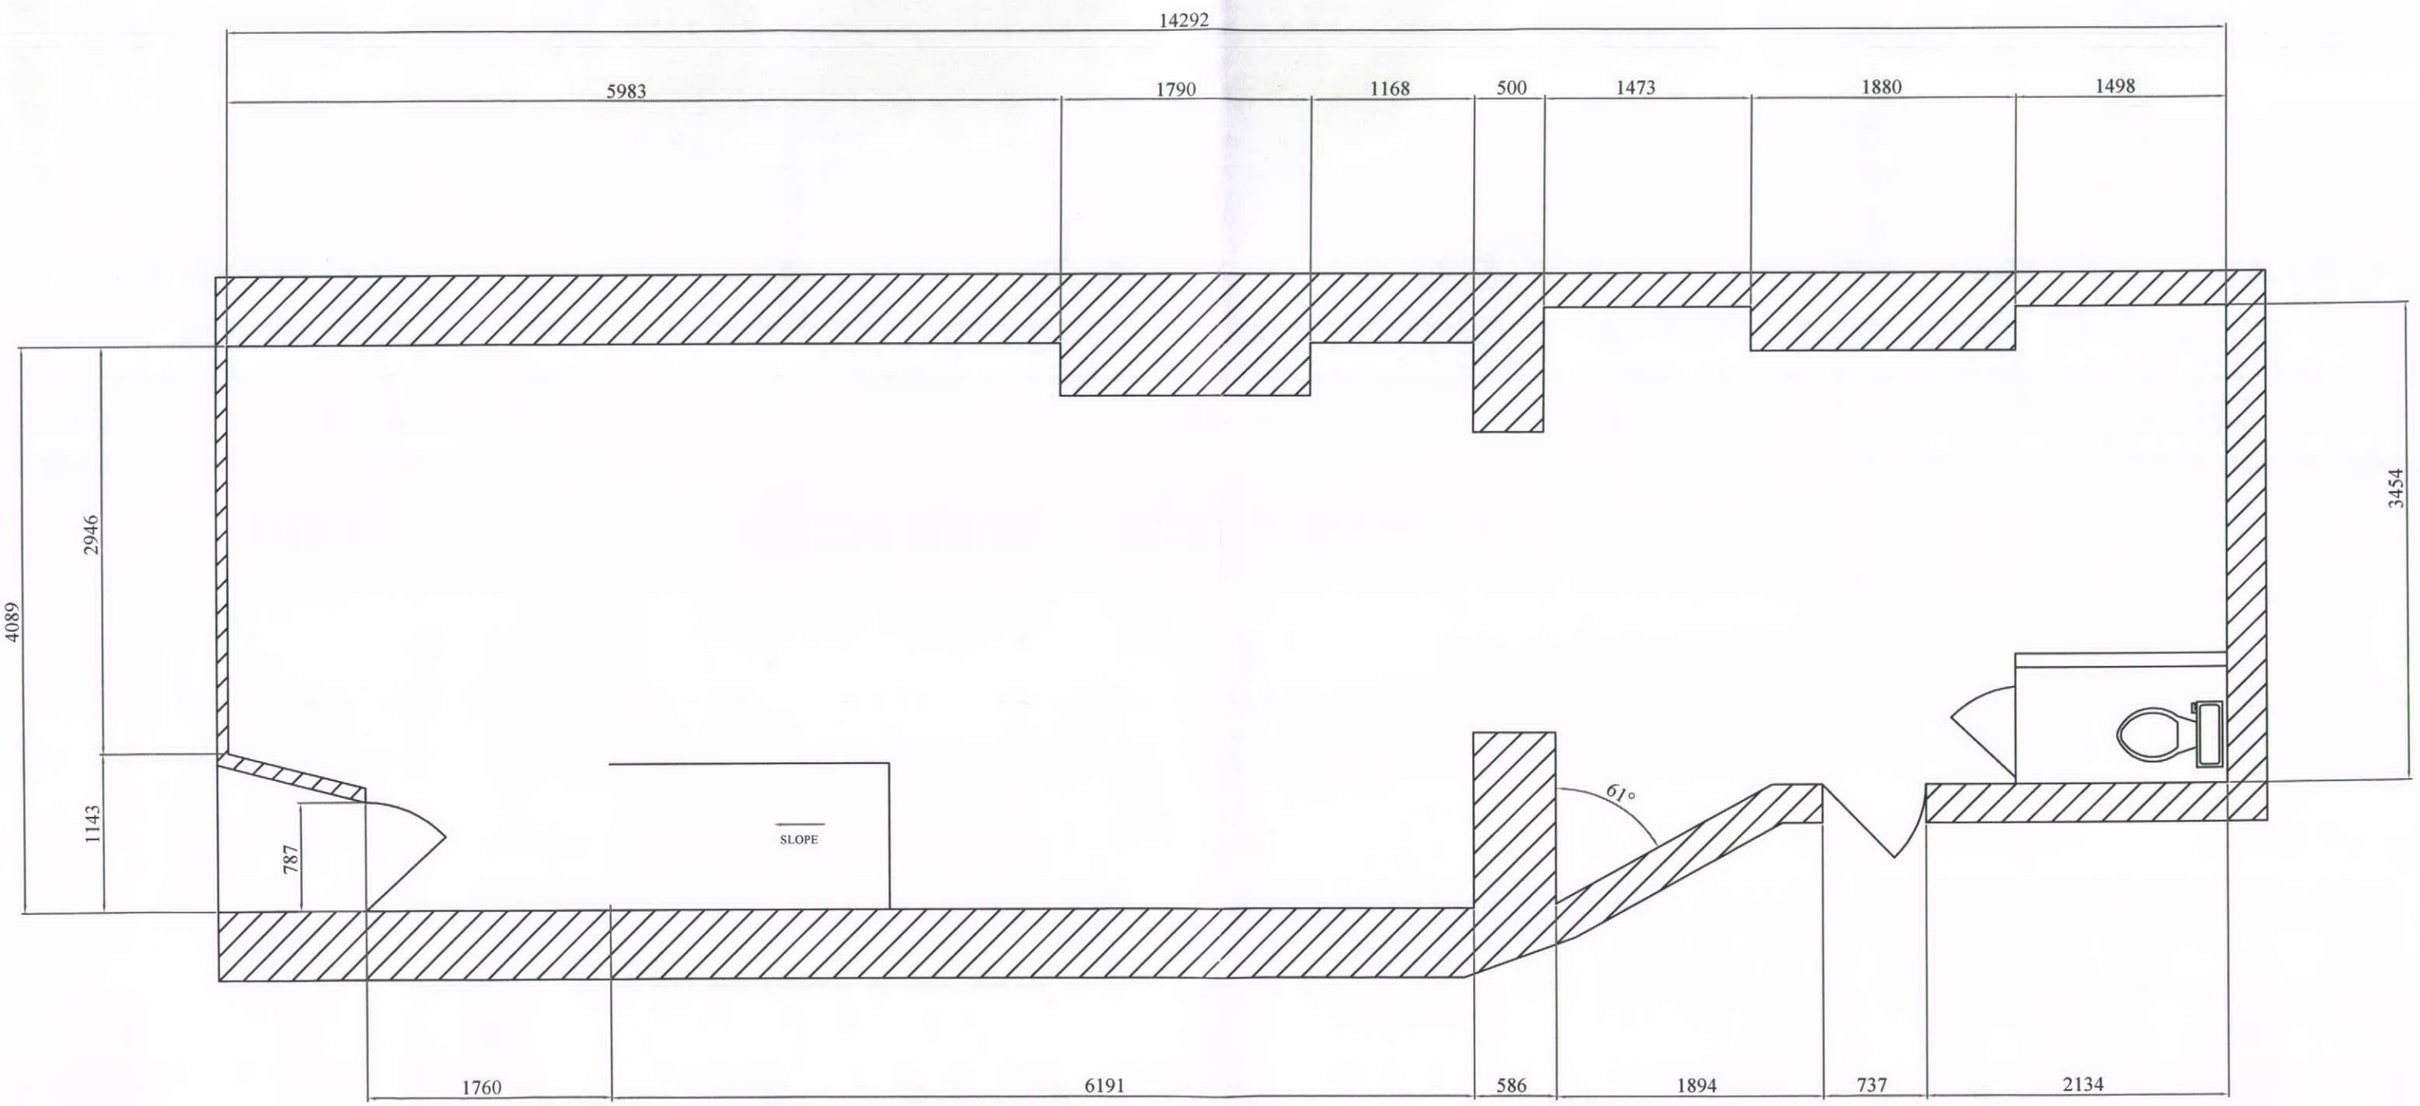

The tattoo Studio Vacant when moved in as Per Drawings 01/09/13

REV.	DESCRIPTION	DATE
	GANFOLD LIMITED	
MANUFACTURERS REF		
DESIGNED BY	wbr design services limited, 125 HIGH STREET WEST, GLOSSOP, DERBYSHIRE SK13 8HJ	
DRAWN	BRA	TITLE 14 Norfolk Street
CHECKED	JA	
APPROVED		SCALE DRG No. SHEET 1 OF 1 REV. 0
DATE	09/10/02	

(1)