(8)

HPK/2013/0581

HIGH PEAK
30 OCT 2013

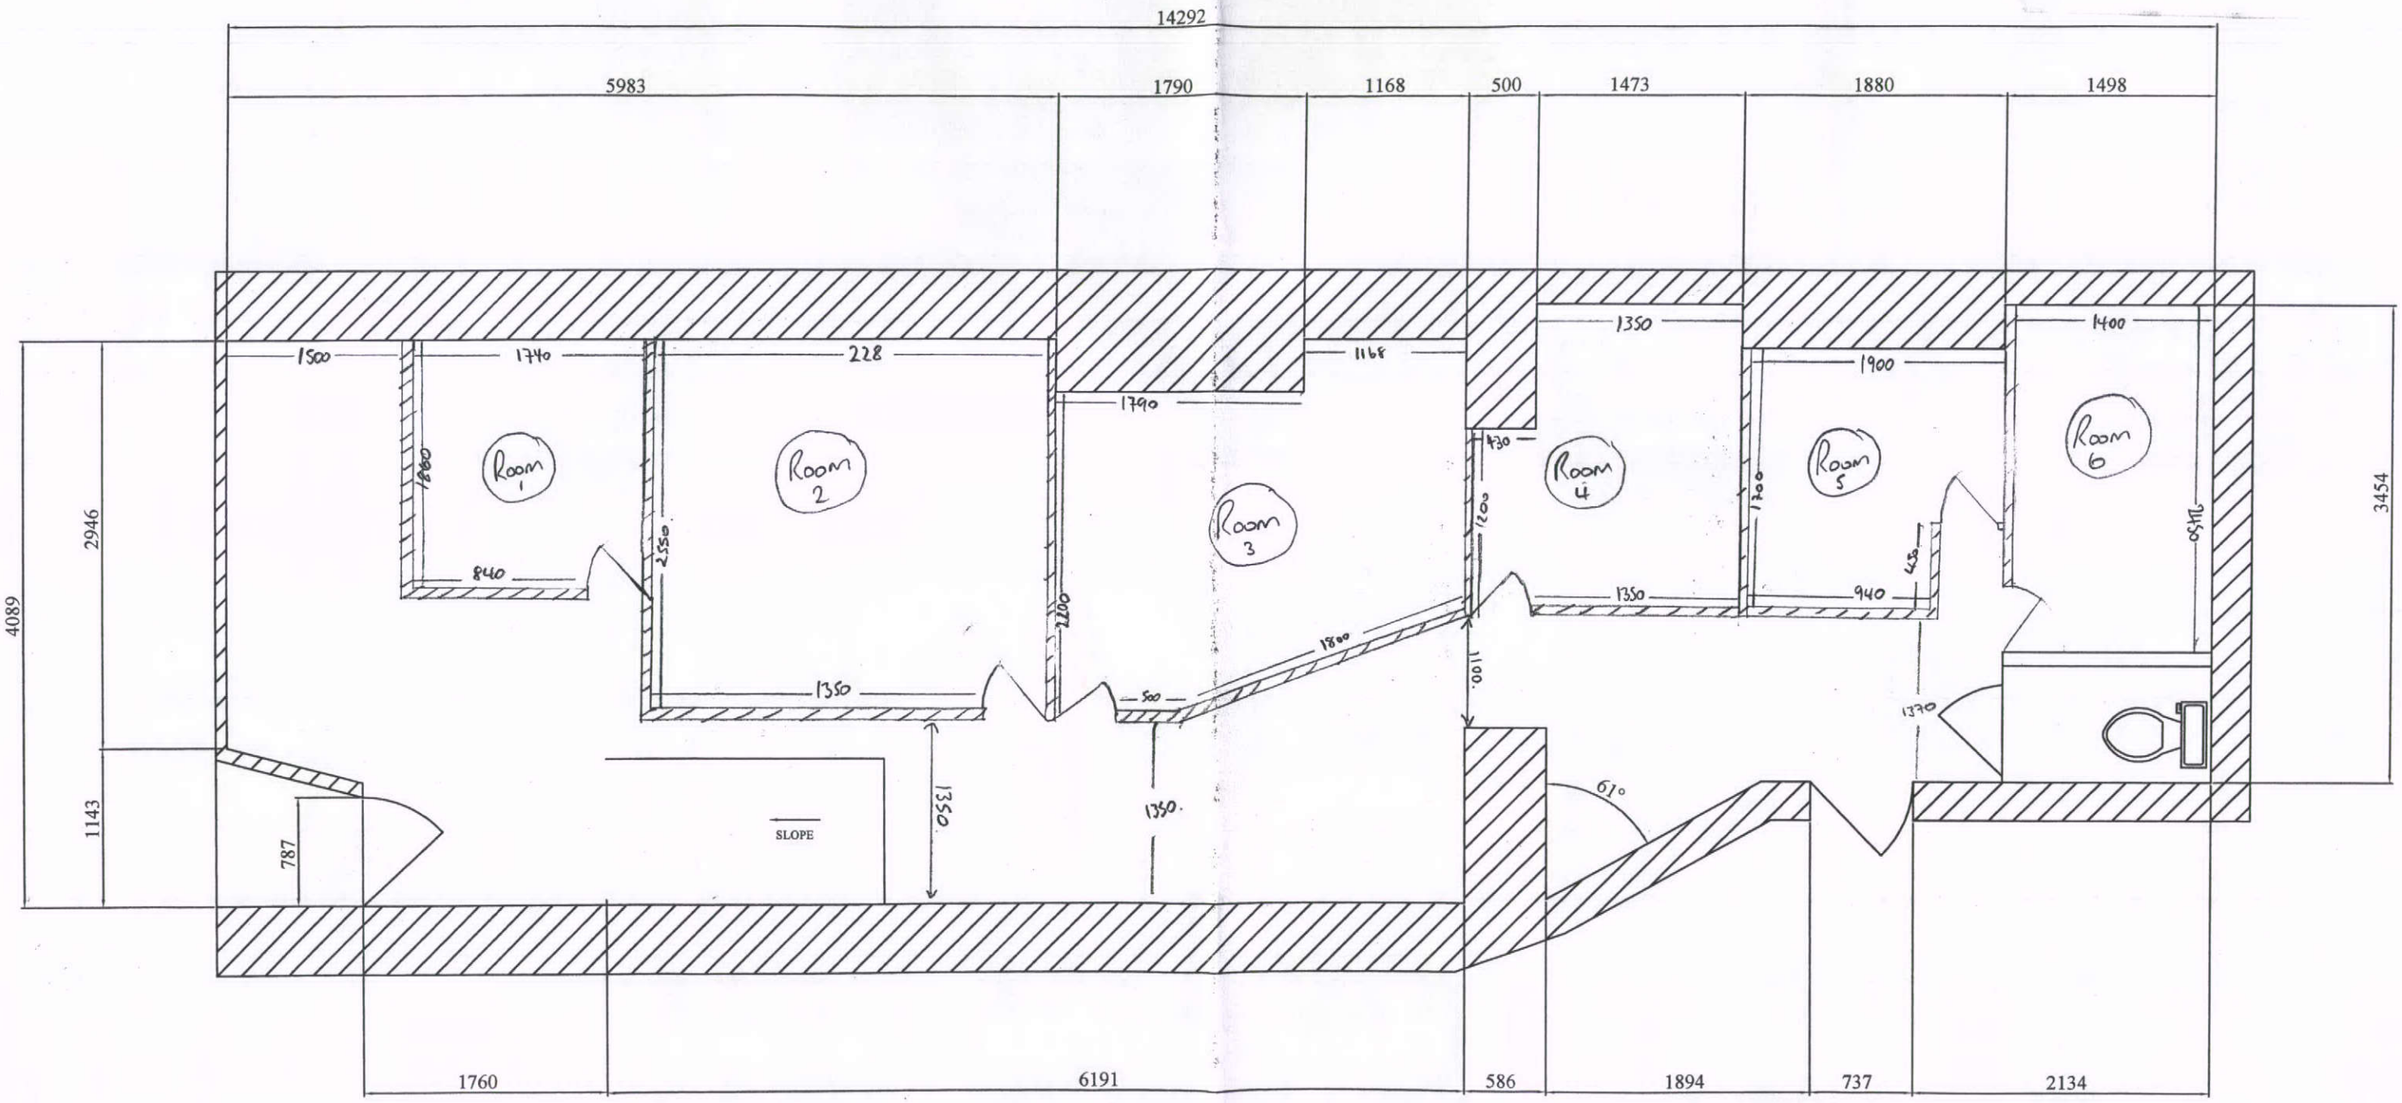

The Tan Bar
24/10/2013

REV	DESCRIPTION	DATE
	GANFOLD LIMITED	
MANUFACTURERS REF.		
DESIGNED BY	design services limited, 126 HIGH STREET WEST, GLOSSOP, DERBYSHIRE, SK13 8HJ	email: [illegible]
DRAWN BHA	TITLE 14 Norfolk Street	
CHECKED JA		
APPROVED	SCALE	DRG No. SHEET 1 OF 1 REV 0
DATE 09/10/02		

(2)