

HNT/2013/001

THIS DRAWING IS NOT TO BE COPIED OR REPRODUCED
WITHOUT THE PRIOR WRITTEN CONSENT OF PLANMART LTD.


RECEIVED
9 OCT 2013

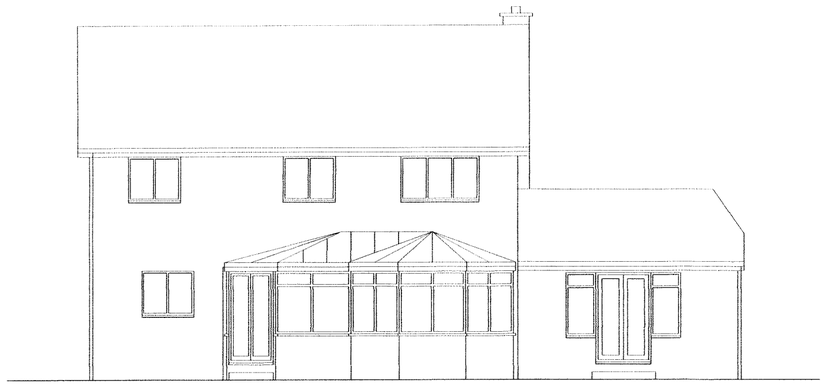


EXISTING REAR ELEVATION

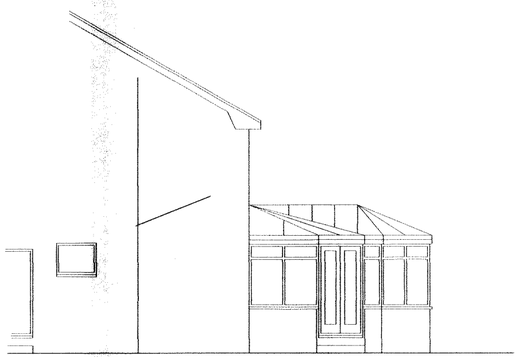

EXISTING PART SIDE ELEVATION

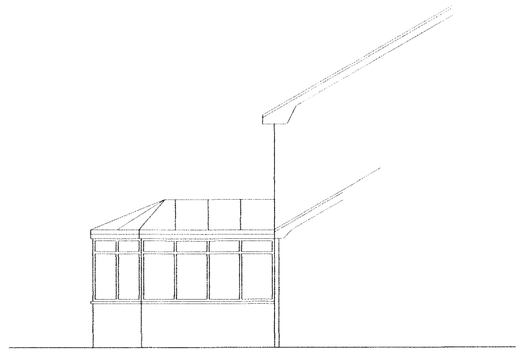

EXISTING PART SIDE ELEVATION

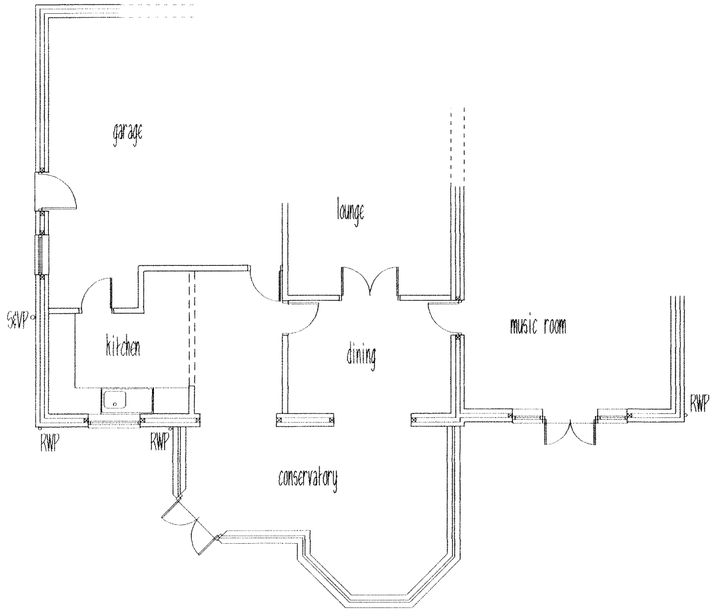

EXISTING GROUND FLOOR PLAN

PLANMART

Client:

Mr & Mrs Bolton,
15 Croft Manor, Glossop. SK13 8PP.

Project:

Proposed single storey rear extension.

Title:

Existing plans and elevations

Scale: 1:100 A2 sheet.

Drawn:	Date:
MH	Sept 2013
Project no.: 2515	Drawing no.: 2515-1

PLANMART LIMITED
53A High St. West, Glossop,
Derbyshire SK13 8AZ.
Tel: 01457 863153 E mail: planmart@btconnect.com