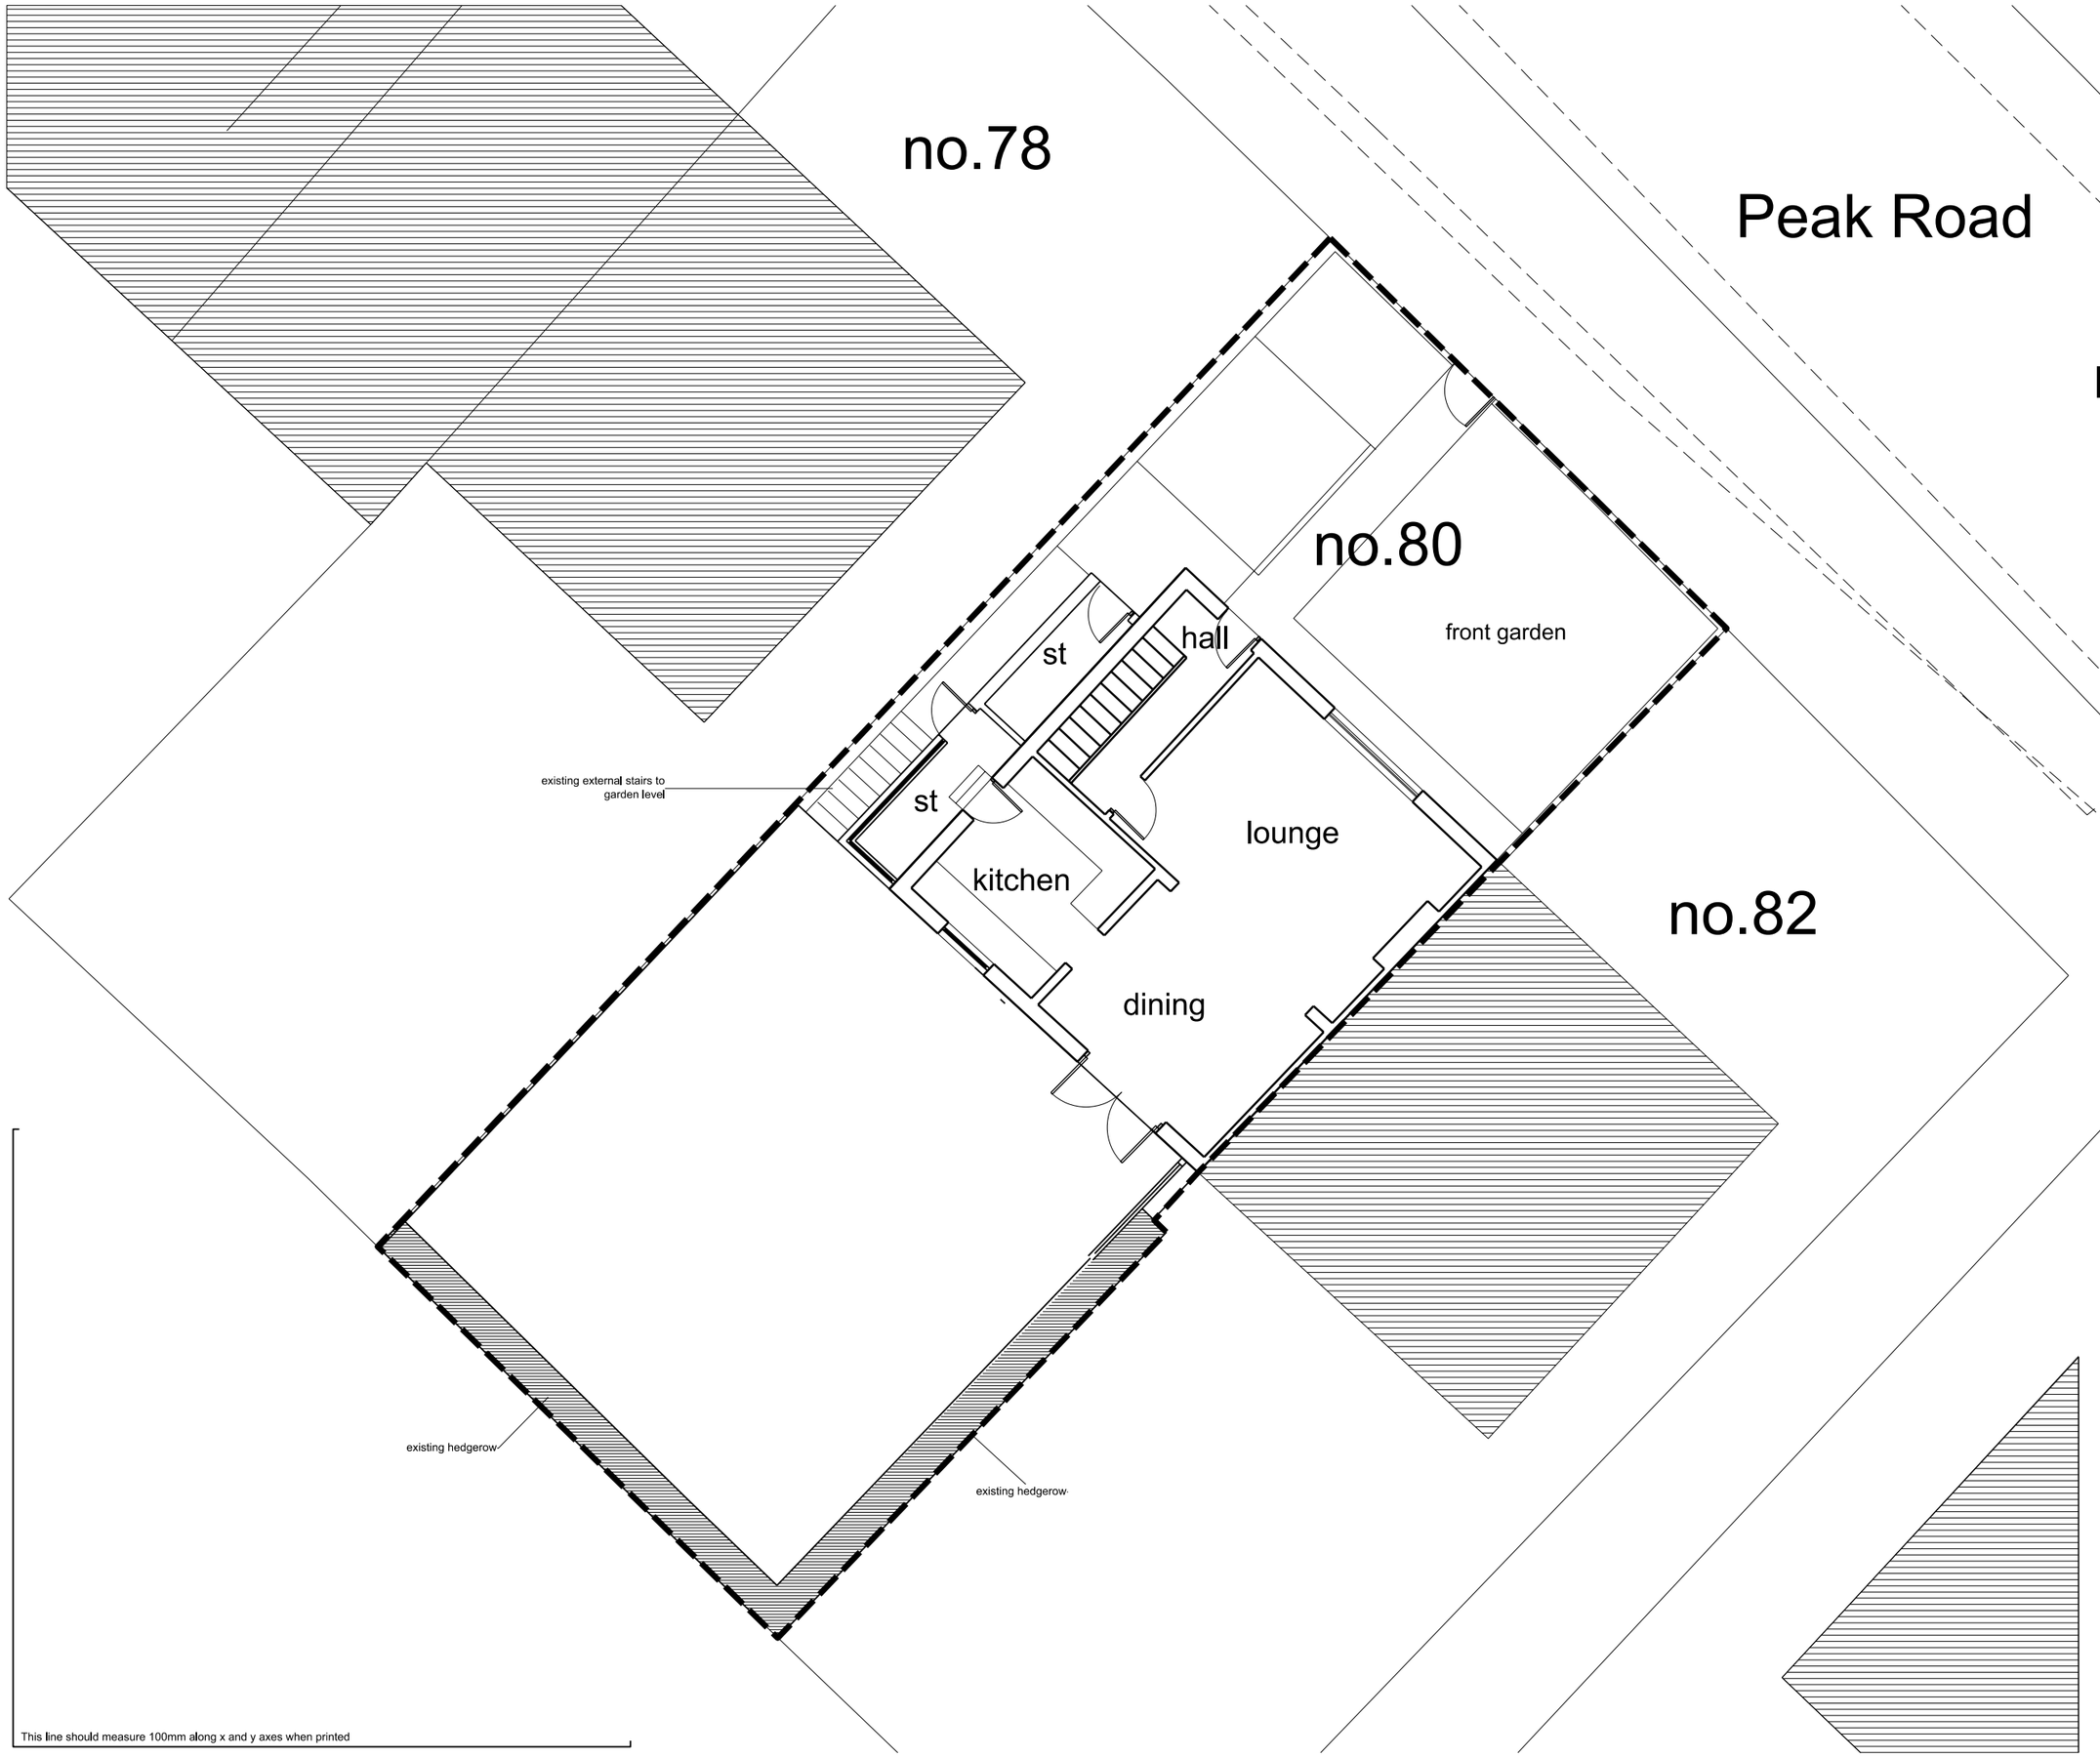


Revisions

| Revision | Date | Revision notes | Design change | Inspected by |
|---|---|---|---|---|

Job title

Proposed first floor balcony to
80 Peak Road, New Mills
for Mrs G Macindoe

Drawing title

existing balcony level plan
(ground/ first floor)

Check all dimensions and verify on site. Report any errors or omissions

| | |
|---|---|
| First issued | 20.AUG.2013 |
| Drawn by | SK |
| Drawing sheet size | A3 |
| Scale | 1:100 |
| Inspected by | sk |
| Job code | GMB |
| Drawing number prefix | D |
| Drawing number | 112 |
| Revision | |