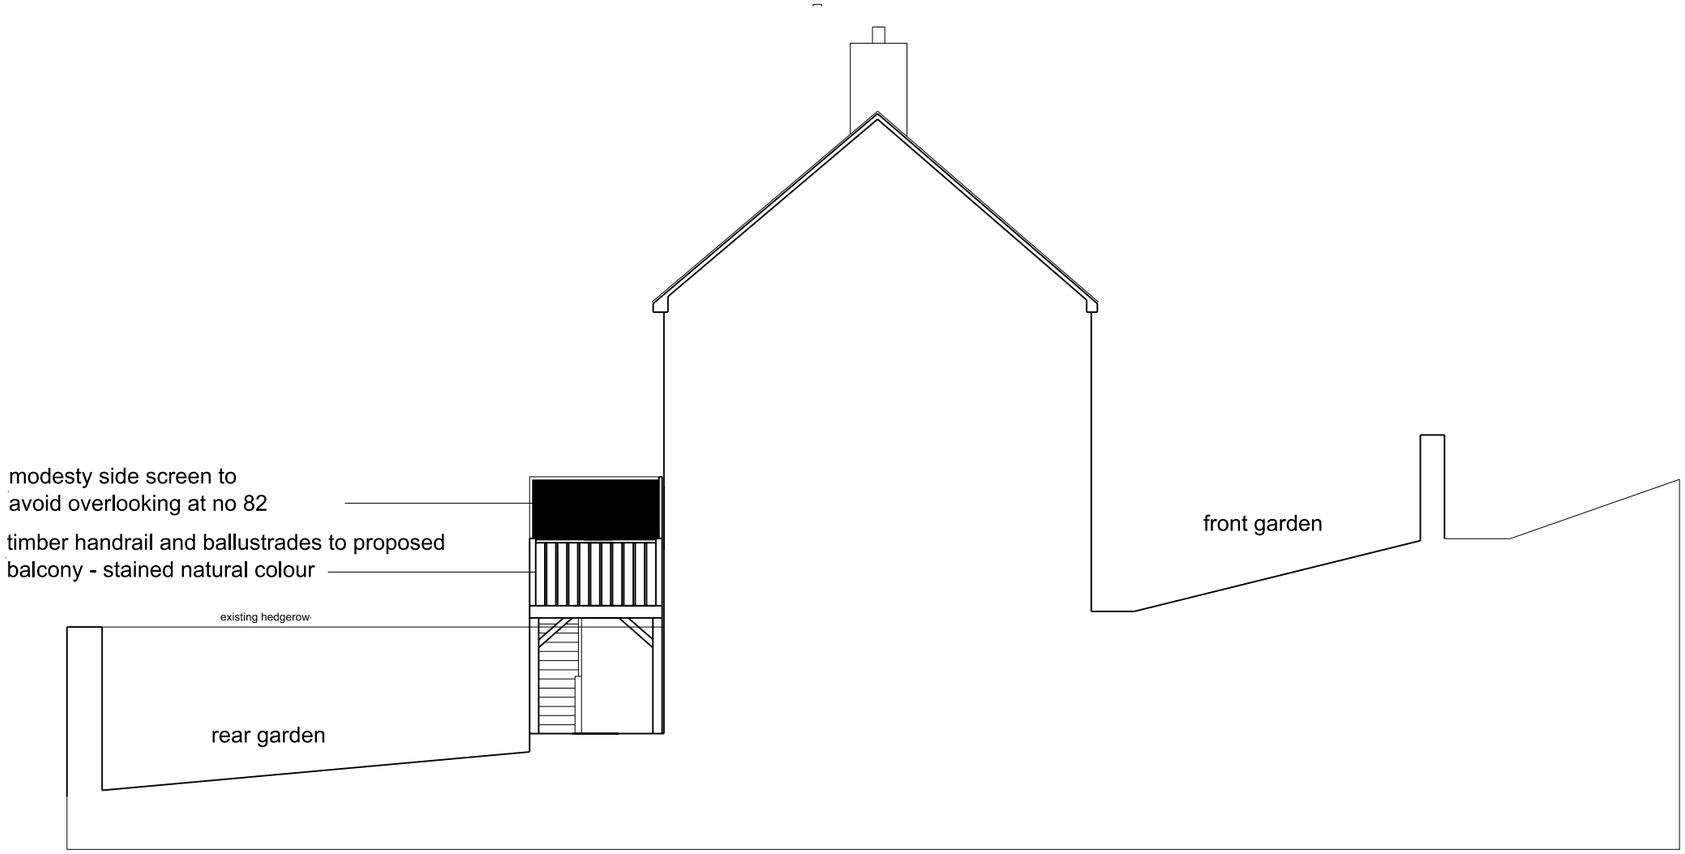

north

Revisions

Revision	Date	Revision notes	Design change	Inspected by

Proposed side elevation looking towards no.78 - scale 1:100

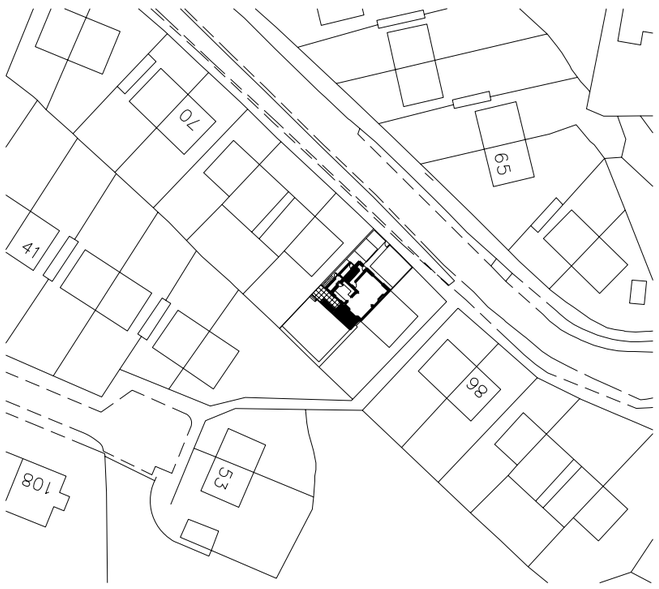

Location Plan - scale 1:1000

This line should measure 100mm along x and y axes when printed

Job title
Proposed first floor balcony to
80 Peak Road, New Mills
for Mrs G Macindoe

Drawing title
Proposed side elevation
looking towards no.78 Peak Road
and site location plan

Check all dimensions and verify on site. Report any errors or omissions

First issued	20.AUG.2013
Drawn by	SK
Drawing sheet size	A3
Scale	1:100
Inspected by	sk
Job code	GMB
Drawing number prefix	D
Drawing number	100
Revision	