

Proposed rear elevation - scale 1:100

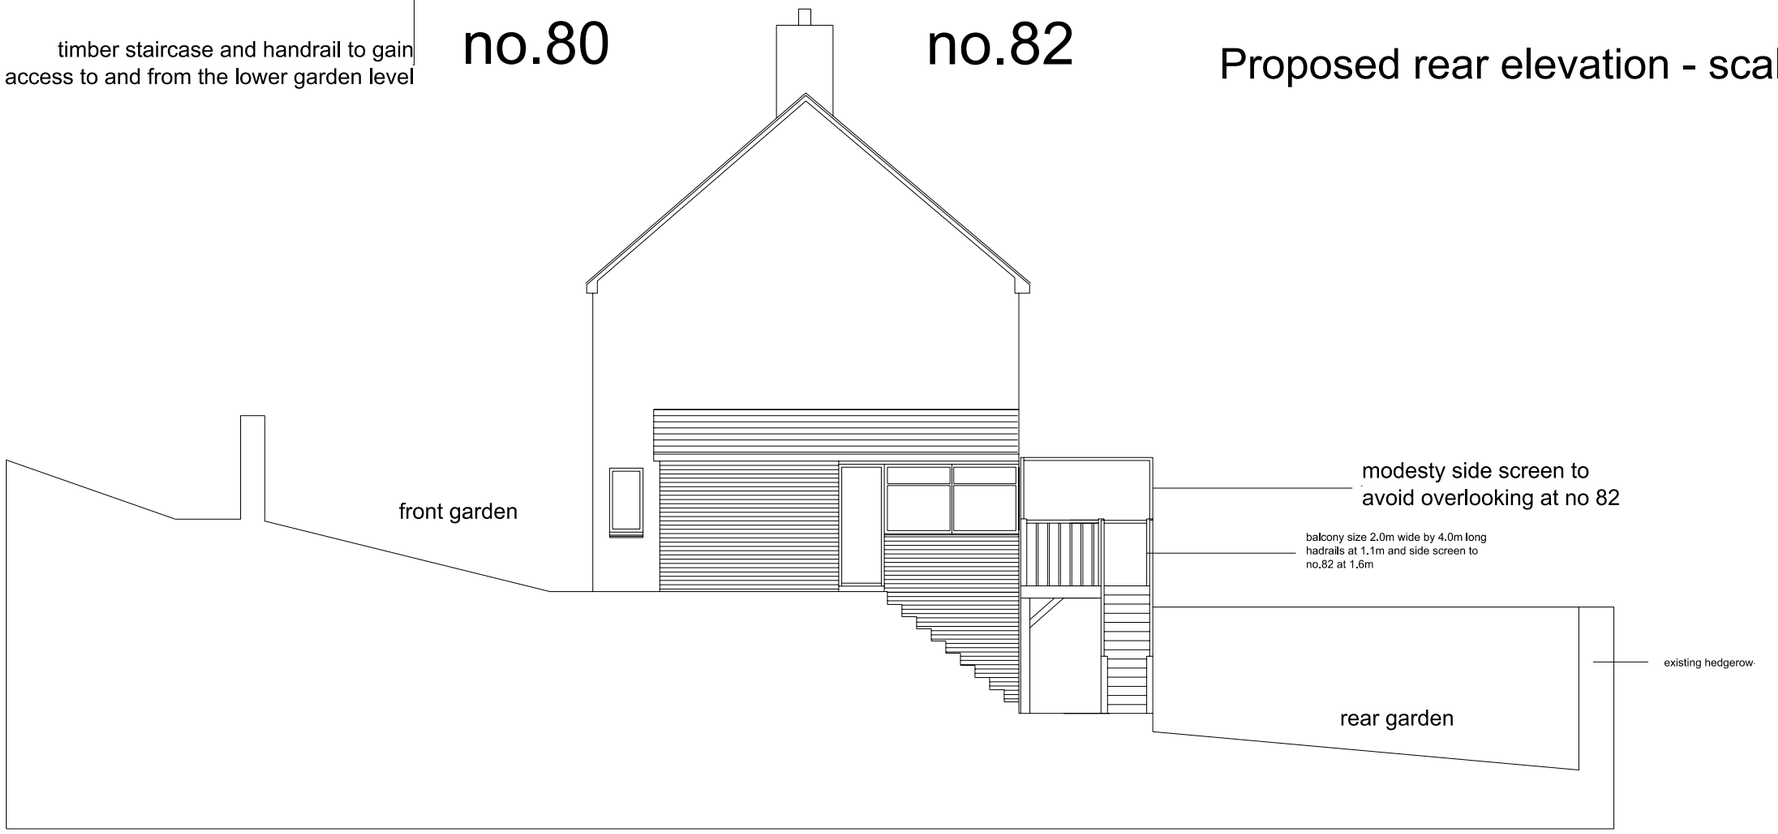

Proposed side elevation looking towards no.80 - scale 1:100

This line should measure 100mm along x and y axes when printed

north

Revisions

Revision	Date	Revision notes	Design change	Inspected by

Job title
Proposed first floor balcony to
80 Peak Road, New Mills
for Mrs G Macindoe

Drawing title
Proposed rear elevation and side
elevation looking towards
no.82 Peak Road

Check all dimensions and verify on site. Report any errors or omissions

First issued	20.AUG.2013
Drawn by	SK
Drawing sheet size	A3
Scale	1:100
Inspected by	sk
Job code	GMB
Drawing number prefix	D
Drawing number	103
Revision	