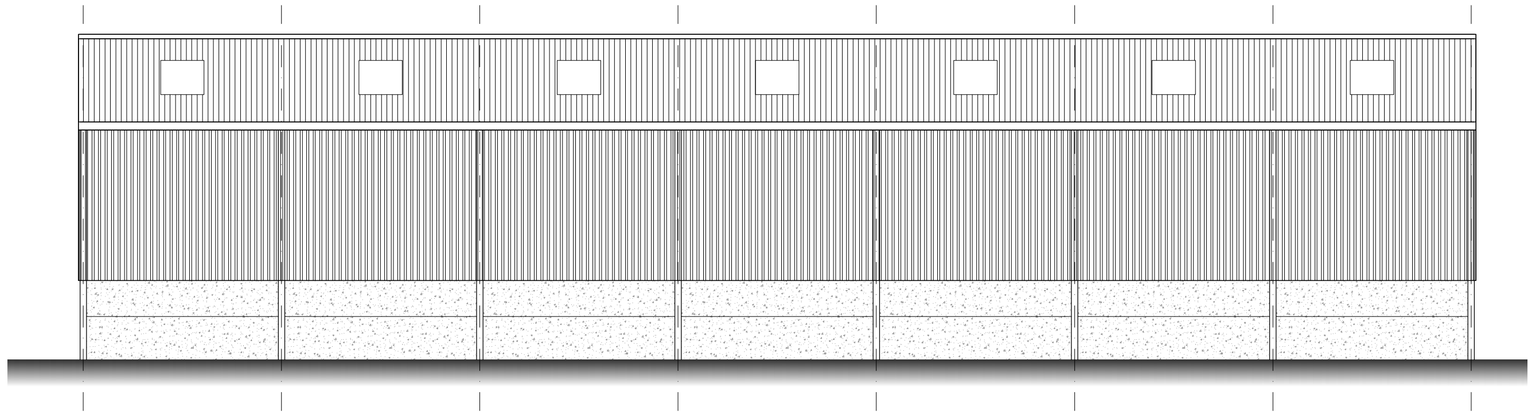

WEST ELEVATION SCALE 1:100

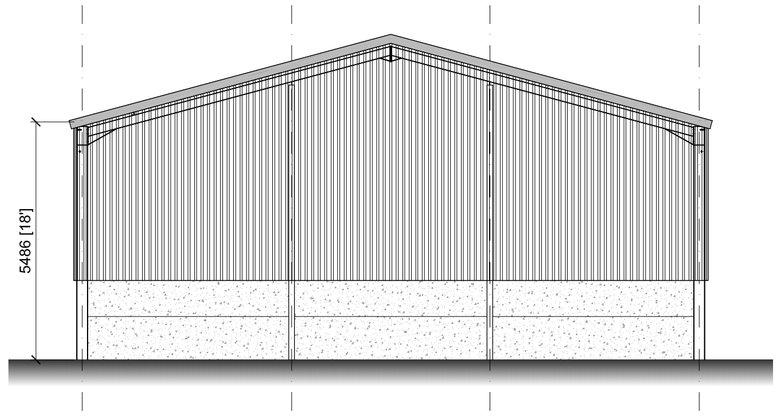

SOUTH ELEVATION SCALE 1:100

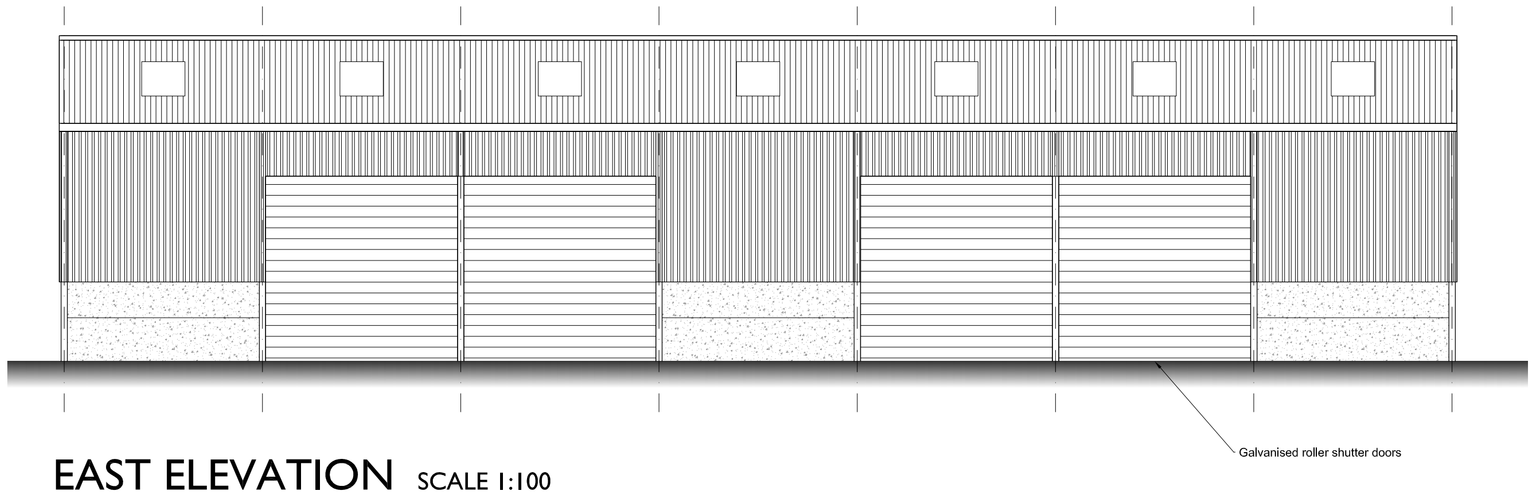

EAST ELEVATION SCALE 1:100

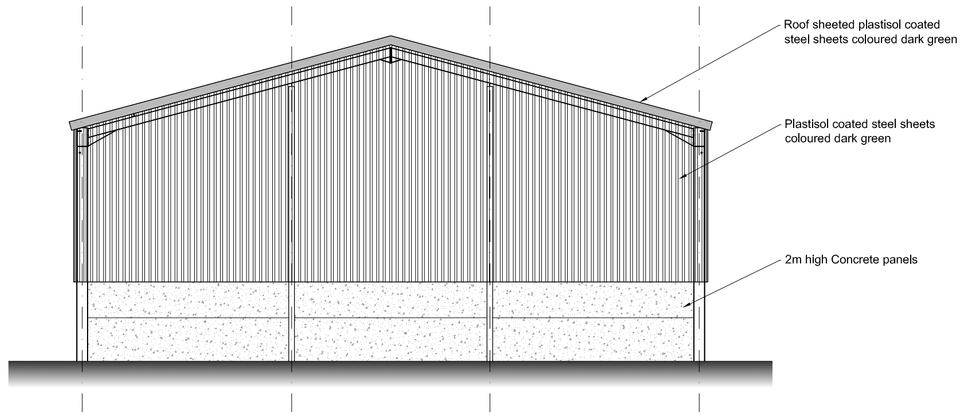

NORTH ELEVATION SCALE 1:100

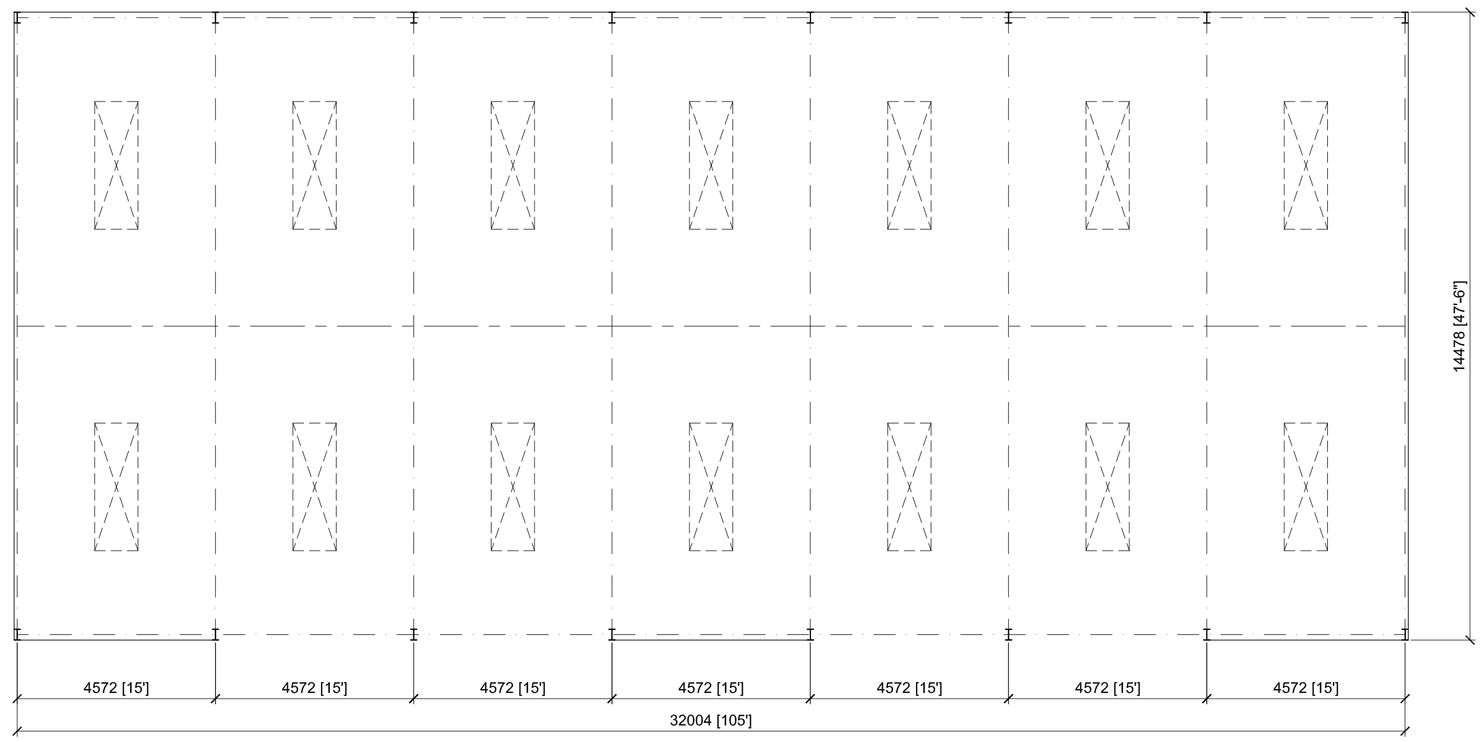

FLOOR PLAN SCALE 1:100

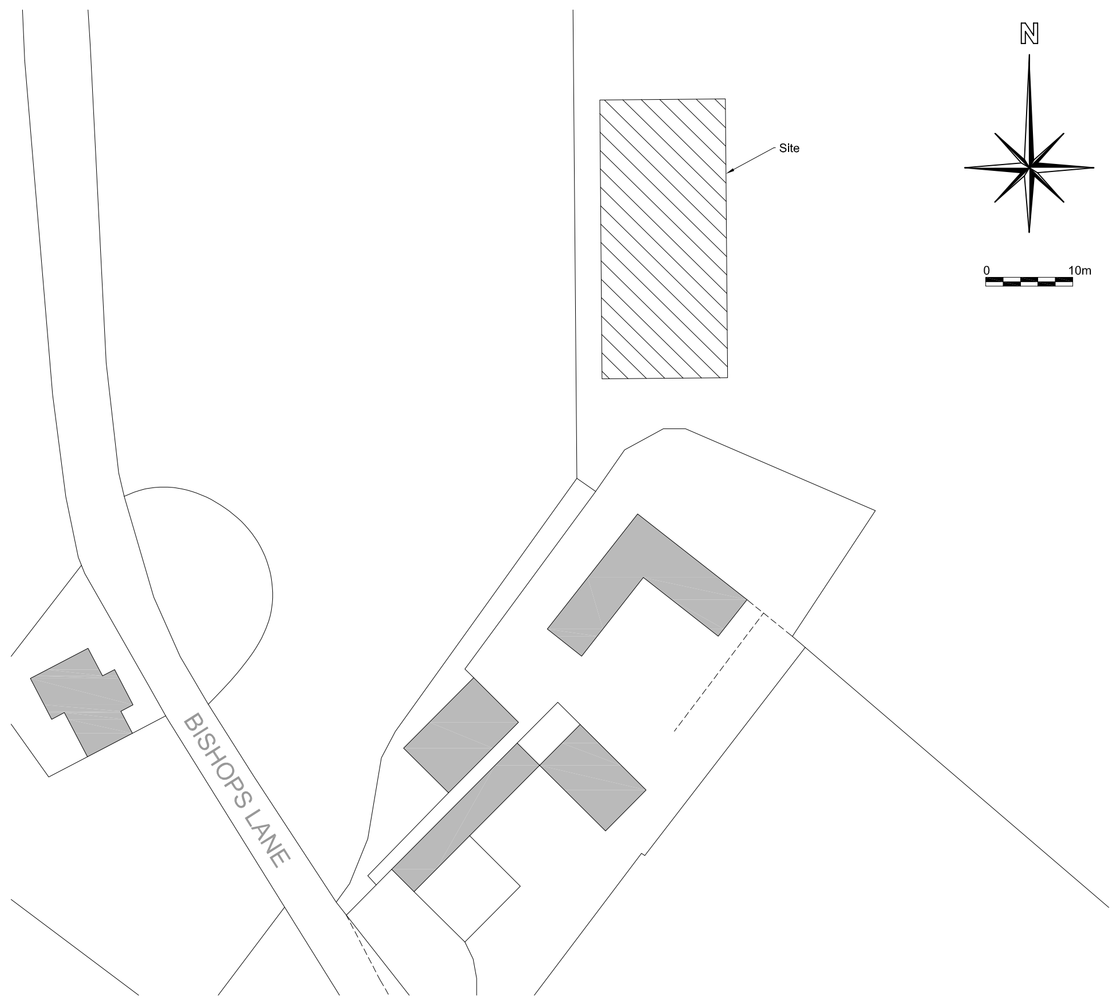

BLOCK PLAN SCALE 1:500

Rev	Date	Description
-	-	-

M J BARRETT
CONSTRUCTIONS
Brookside Business Park
Brookside Road
Uttoxeter Staffs.
ST14 8AT
tel 01889 564253 fax 01889 564210

Client
Mr R Lomas

Project
Proposed General Purpose Building at
Edgemoor
Bishops Lane
Buxton
Derbys, SK17 6UP

Title
Scheme as Proposed

Drawn	Date
SG	Oct 2013
Checked	Scale
-	1:100 @A1

Status
Planning

Drg No.	Rev
3545-01	-

DO NOT SCALE. IF IN DOUBT ASK

This drawing is Copyright. It is sent to you in confidence. It must not be copied or disclosed to third parties without our written permission. It remains our property and must be returned on request.