HPK/2013/0602
HIGH PEAK
19 OCT 2013
COUNCIL

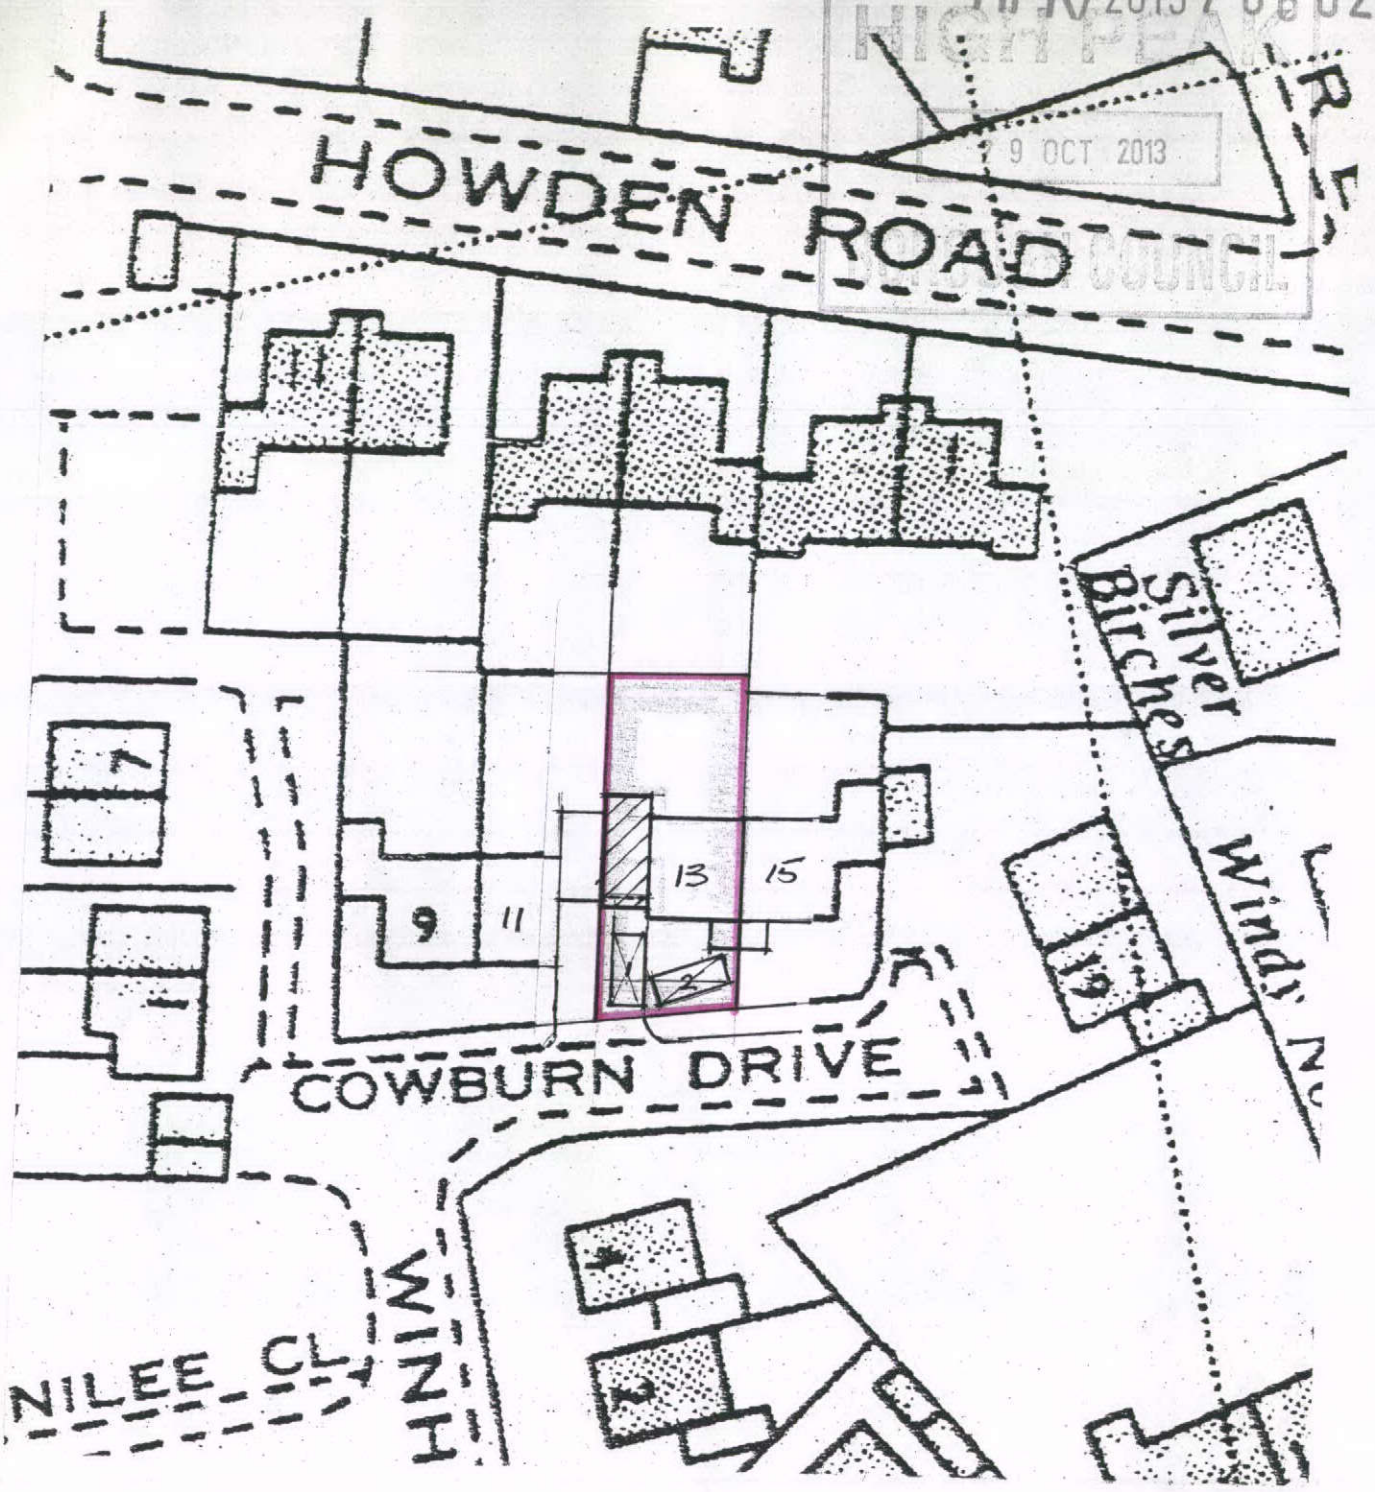

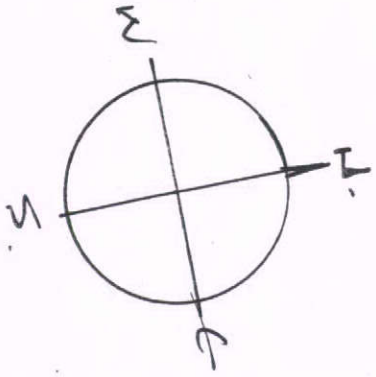

CLIENT:	MR & MRS LONGSHAW
PROJECT:	13 COWBURN DRIVE NEW MILLS
TITLE:	SITE PLAN.

A P DESIGN
ARCHITECTS AND PLANNING CONSULTANTS
4 KINDER VIEW, NEW MILLS, HIGH PEAK SK22 4DB
TEL 01663 742169

SCALE	DRAWING NO	REV
1:500	03	