

HPK/2013/0535
drg no 13.9/2

HIGH PEAK
1 NOV 2013
BOROUGH COUNCIL

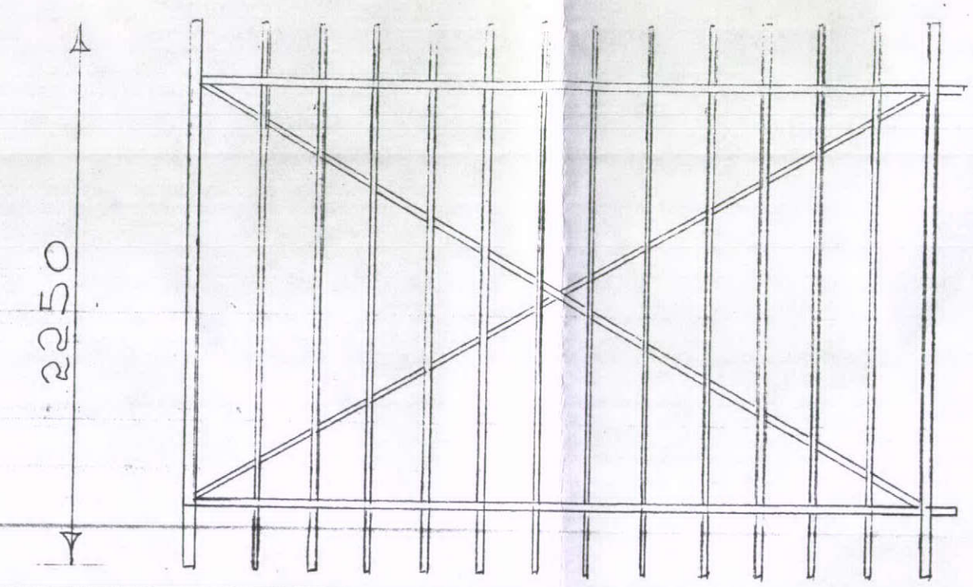

ONE OF TWO GATES AT
CENTRAL ENTRANCE

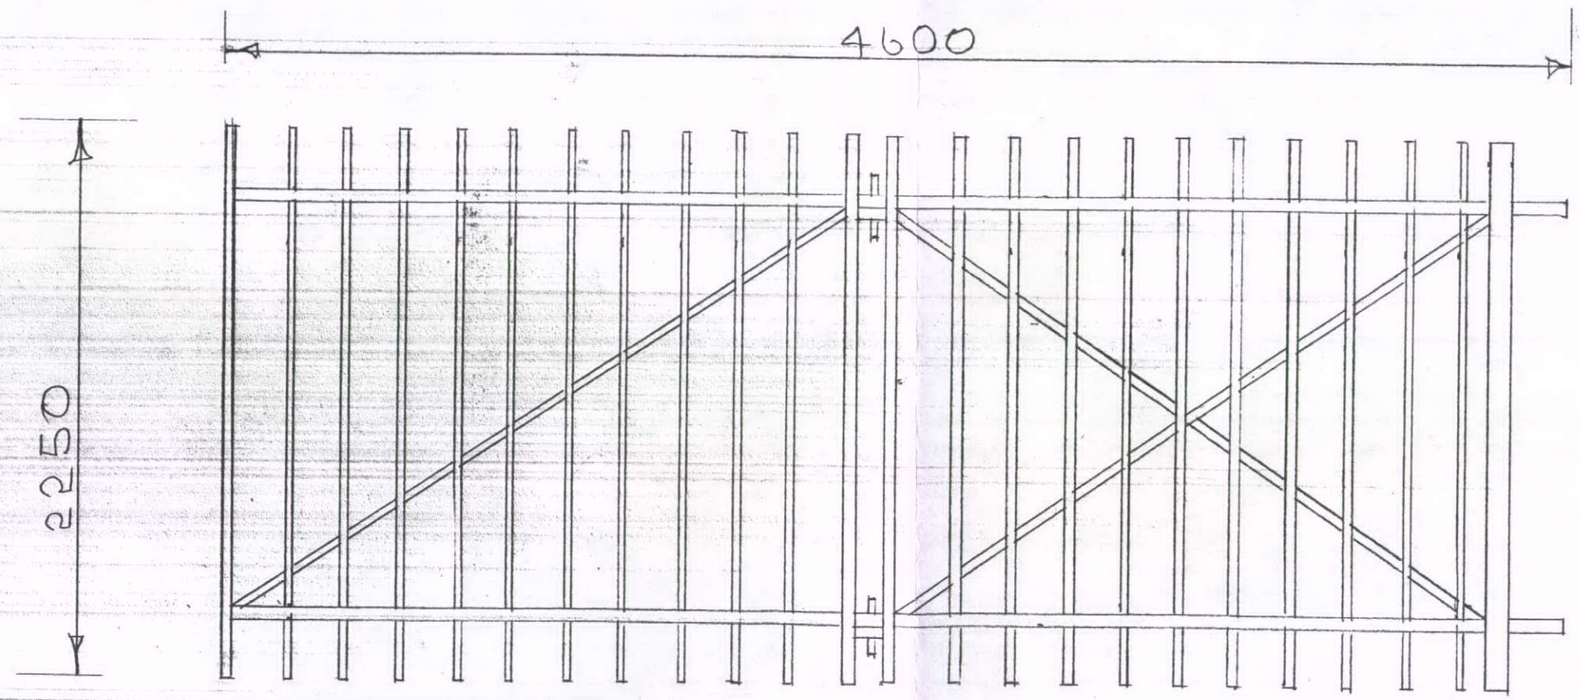

PAIR OF GATES AT
EAST ENTRANCE

SCALE OF 1:25
JEM 29-10-13