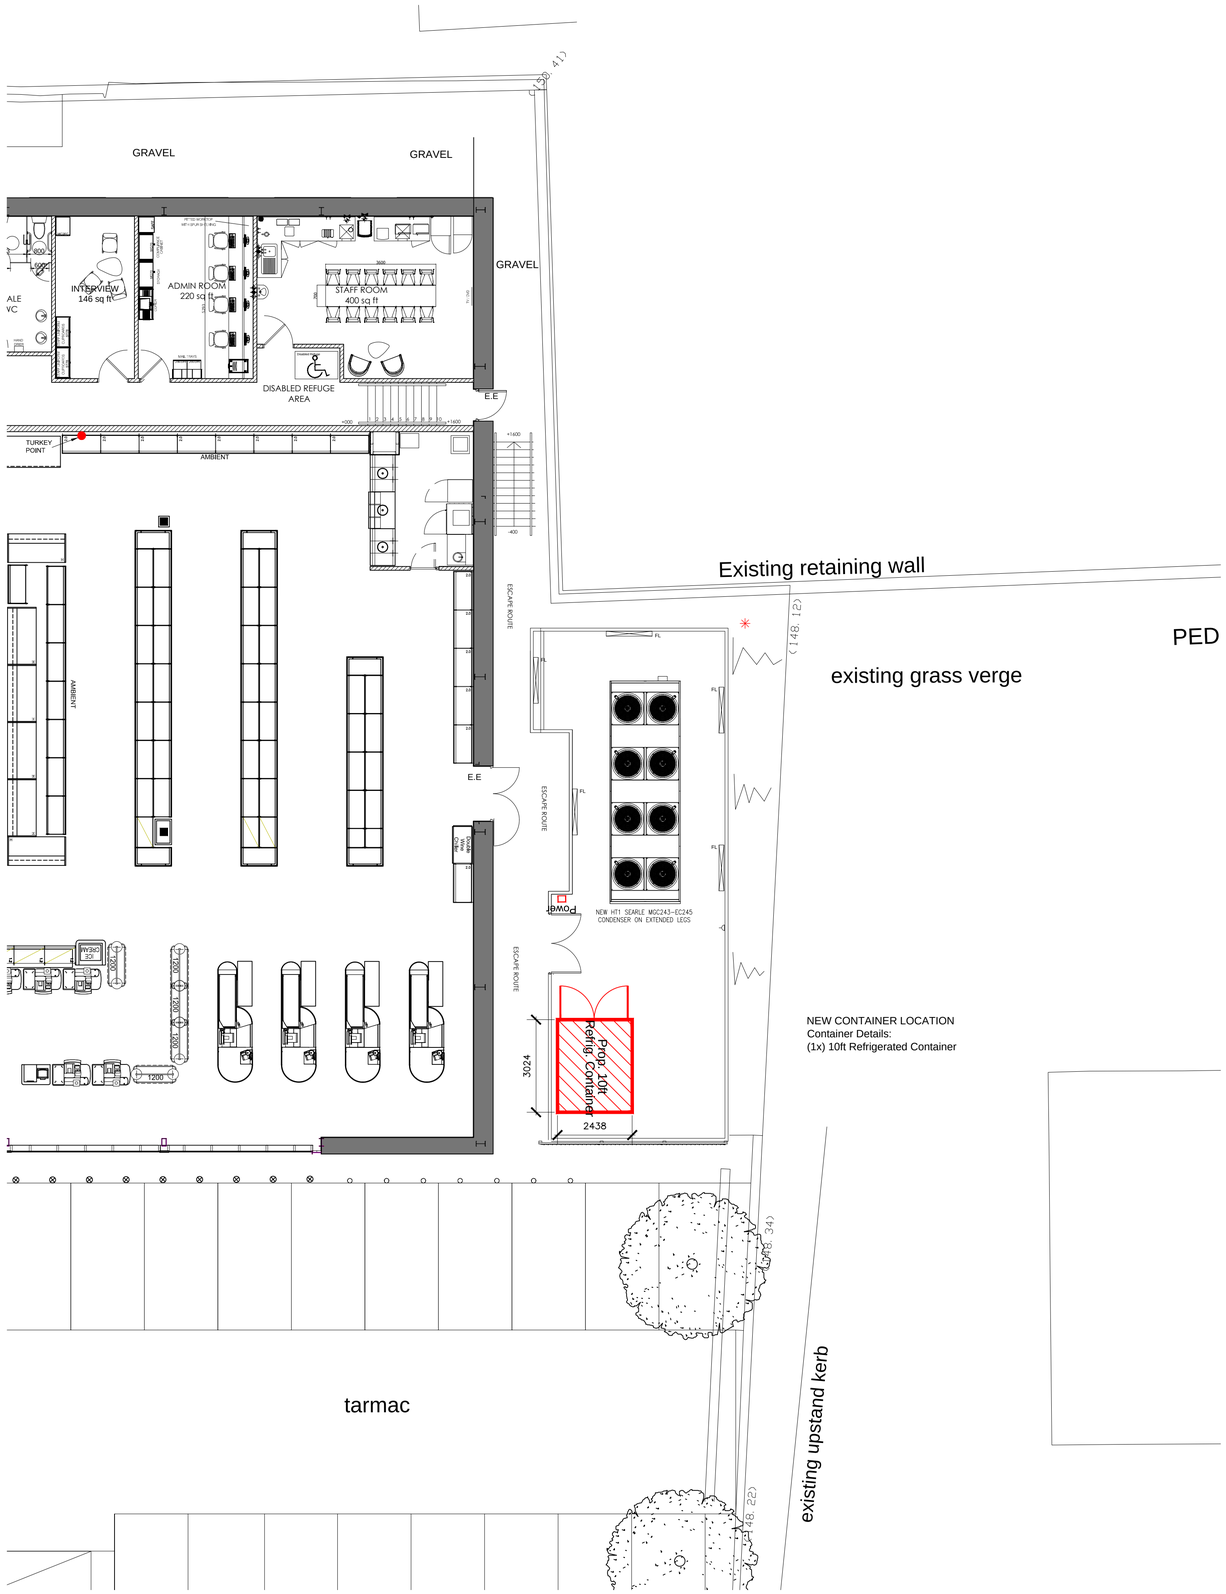

PROPOSED GROUND FLOOR PLAN
SCALE - 1:100

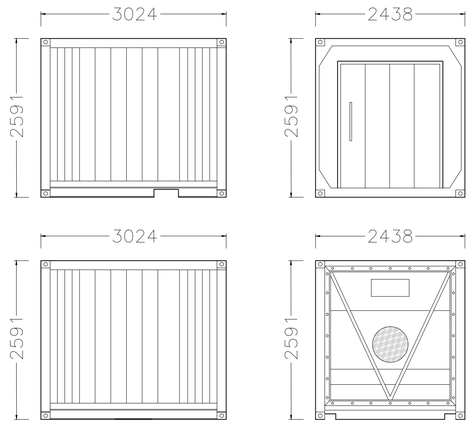

10ft. Refrigerated Container

PROPOSED STORAGE CONTAINER ELEVATIONS
SCALE 1:50

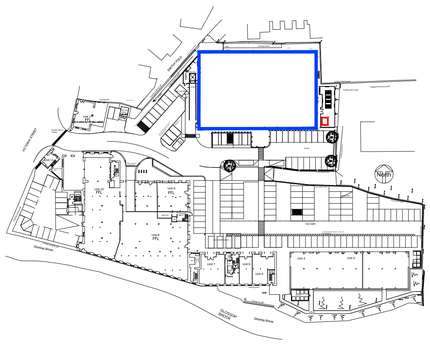

LOCATION PLAN
SCALE 1:1250

NOTES

ORIGINAL A1

DO NOT SCALE FROM THIS DRAWING.
ALL DIMENSIONS TO BE CHECKED ON SITE.
COPYRIGHT PROTECTED.

REV	DATE	DESCRIPTION	DRAWN	CHECKED

LOCATION FIGURE

M&S

STORE NAME
M&S Glossop

STORE NUMBER
1134

COUNTRY
United Kingdom

PROJECT
M&S Peak External Storage Project Glossop

DRAWING
Proposed Site Plan

CONSULTANT

CONSULTANT LOGO

darntonegs
BUILT ENVIRONMENT CONSULTANCY
LEEDS LONDON BRISTOL WARWICK
Leeds Office:
The Coach House, Monk Fryston Hall, Monk Fryston, Leeds. LS25 5DU
T: 01977 681001 F: 01977 681006 www.darntonegs.com

SCALE	PAPER SIZE	DATE	DRAWN	CHECKED
1:50,100,1250	A1	21.12.12	SN	RCP

PROJECT No	CONSULTANT PROJECT No	DRAWING No	STATUS	REV
PEAK12	8484	9002	F	

DISCIPLINE CODE
A

DISCIPLINE DESCRIPTION
Architecture