HPK/2013/0599

5 NOV 2013
BOROUGH COUNCIL

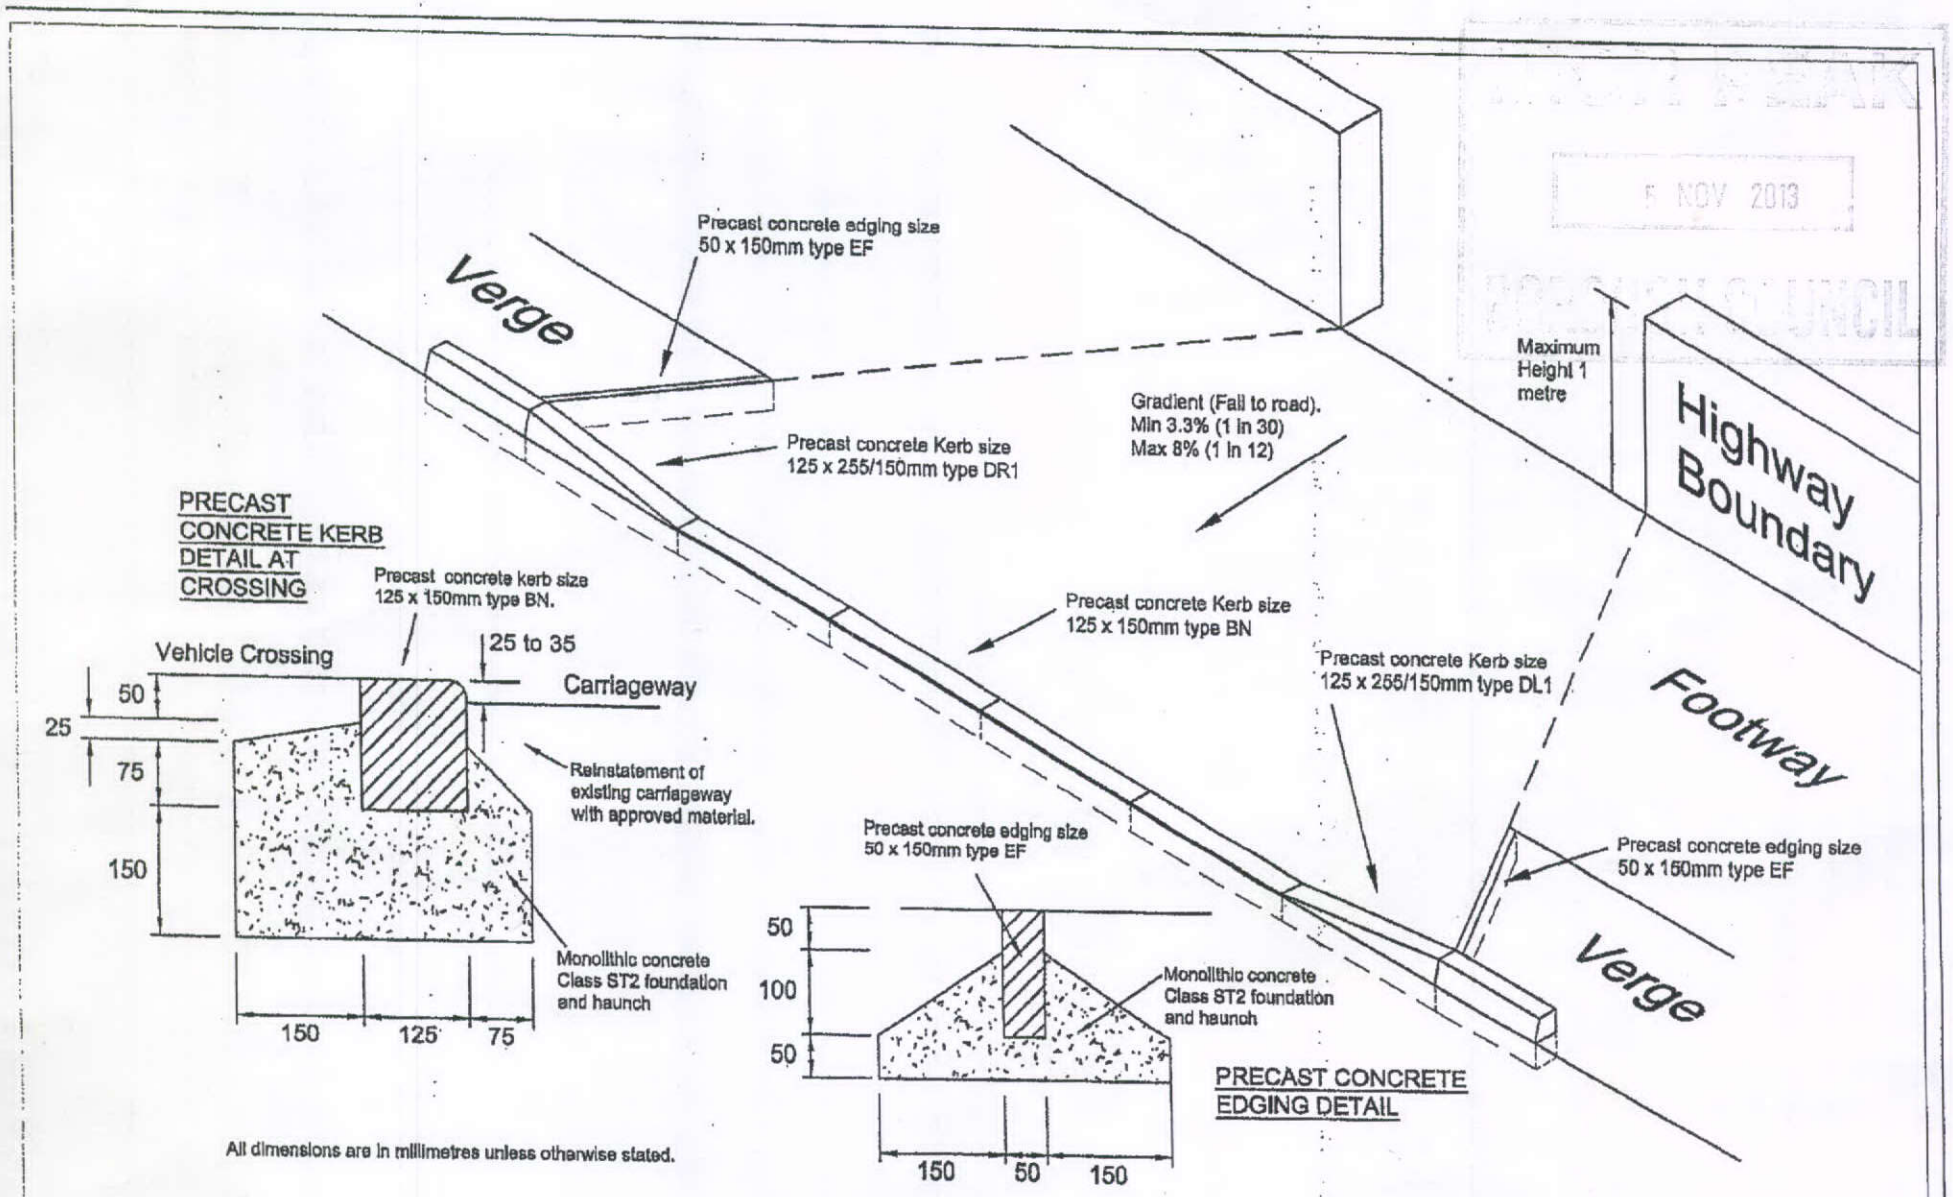


DERBYSHIRE
COUNTY COUNCIL
IAN STEPHENSON
STRATEGIC DIRECTOR OF
ENVIRONMENTAL SERVICES

Title

VEHICULAR ACCESS TO PUBLIC HIGHWAY
LAYOUT & KERBING/EDGING DETAILS

Scale: N.T.S

Date: 26/05/2011

Drawn By: M. Cooke

Drawing No. TMC/3100/2

Reproduced from the Ordnance Survey Mapping with the permission of the Controller of Her Majesty's Stationery Office. (c) Crown Copyright. Unauthorised reproduction infringes Crown Copyright and may lead to Prosecution or Civil Proceedings.
Derbyshire County Council. LA076554 2001.