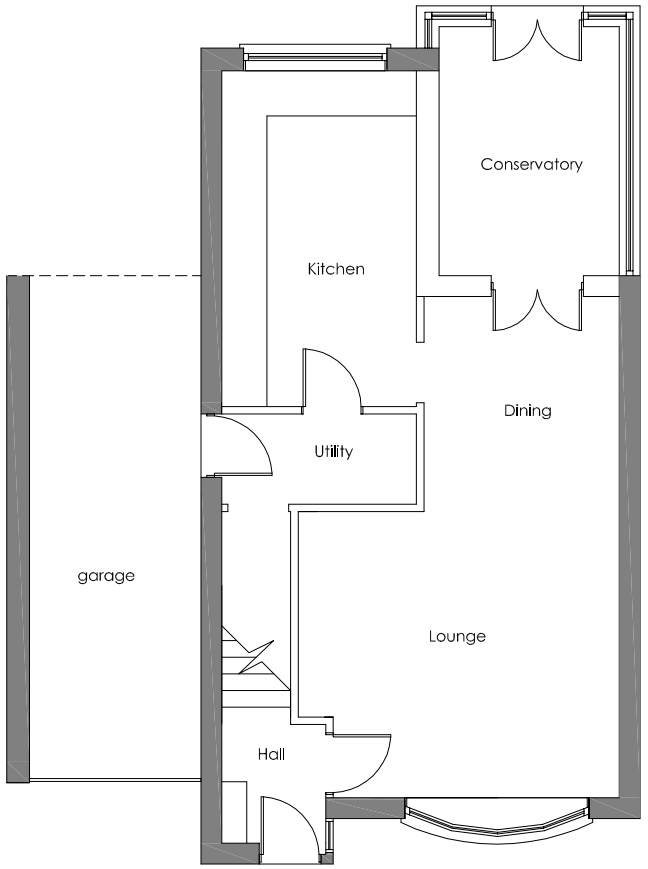

Existing Ground Floor Plan

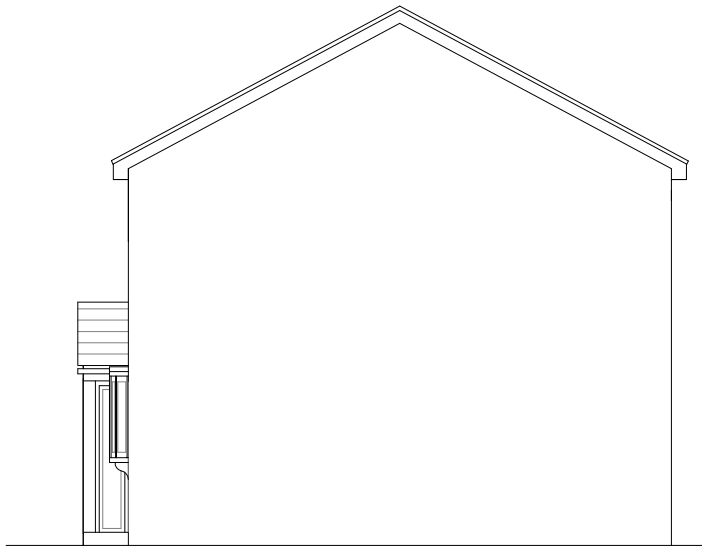

Existing Side Elevation

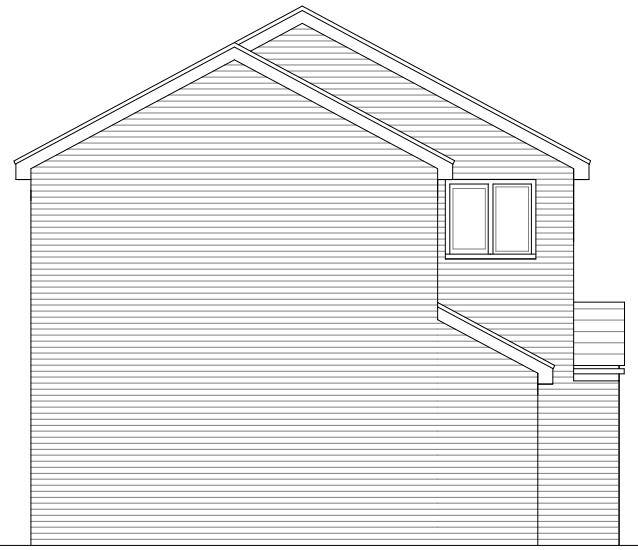

Existing Side Elevation



Existing Front Elevation

Proposed Ground Floor Plan

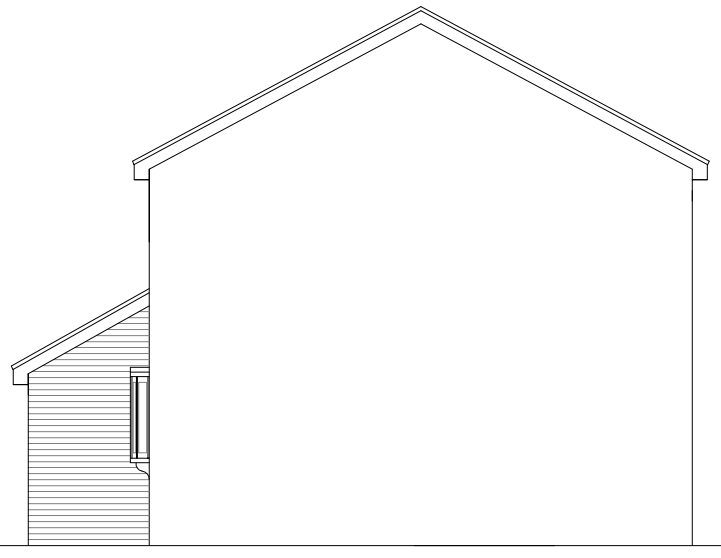

Proposed Side Elevation



Proposed Side Elevation



Proposed Front Elevation

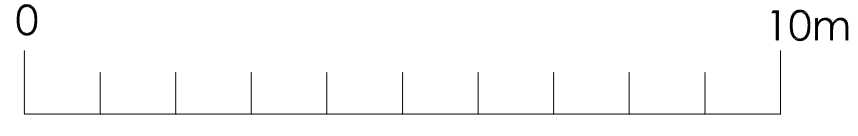

REVISIONS

DRAWN	FH	SCALE 1:100	AREA SQ.M. SQ.FT.
DATE	Oct 2013		
PROJECT	Porch Extension at 24 Hereford Road Road, Buxton		
CLIENT	Mr and Mrs Wood		
TITLE	Existing and Proposed Floor Plans and Elevations		

HDD
Heathcote Design And Development
20 Macclesfield Road, Buxton, SK17 9AH
T: **01298 23199** M: **0787 5551825**
E: **hdd@talktalk.net**

DRAWING NUMBER	REV
03.01	A

Rev A. Side elevation from 22 hereford rd added