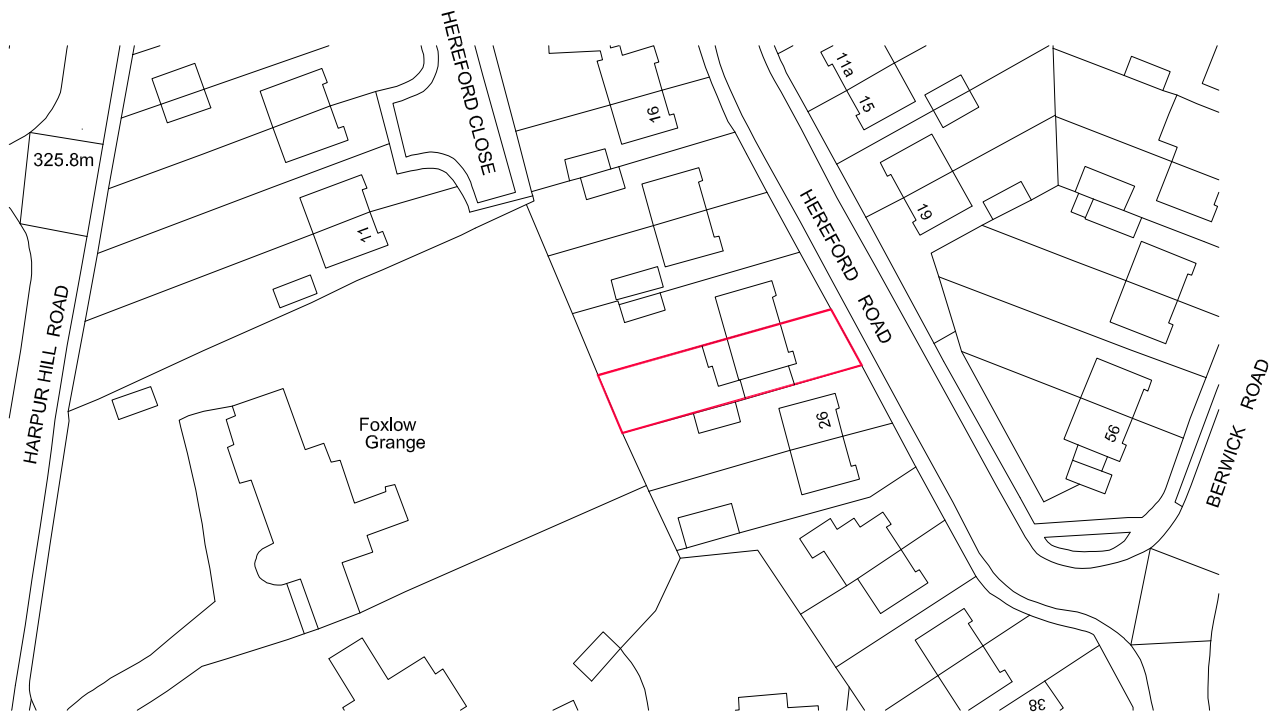

Ordnance Survey, (c) Crown Copyright 2013. All rights reserved. Licence number 100022432

0 10m

N

REVISIONS

DRAWN	FH	SCALE 1:1000	AREA SQ.M. SQ.FT.
DATE	Oct 2013		

PROJECT: Porch Extension at 24 Hereford Road Road, Buxton

CLIENT: Mr and Mrs Wood

TITLE: Location Plan

HDD
Heathcote Design And Development
20 Macclesfield Road, Buxton, SK17 9AH
T: **01298 23199** M: **0787 5551825**
E: **hdd@talktalk.net**

DRAWING NUMBER	REV
01.01	-