
GABLE ELEVATION AS EXISTING 1:50

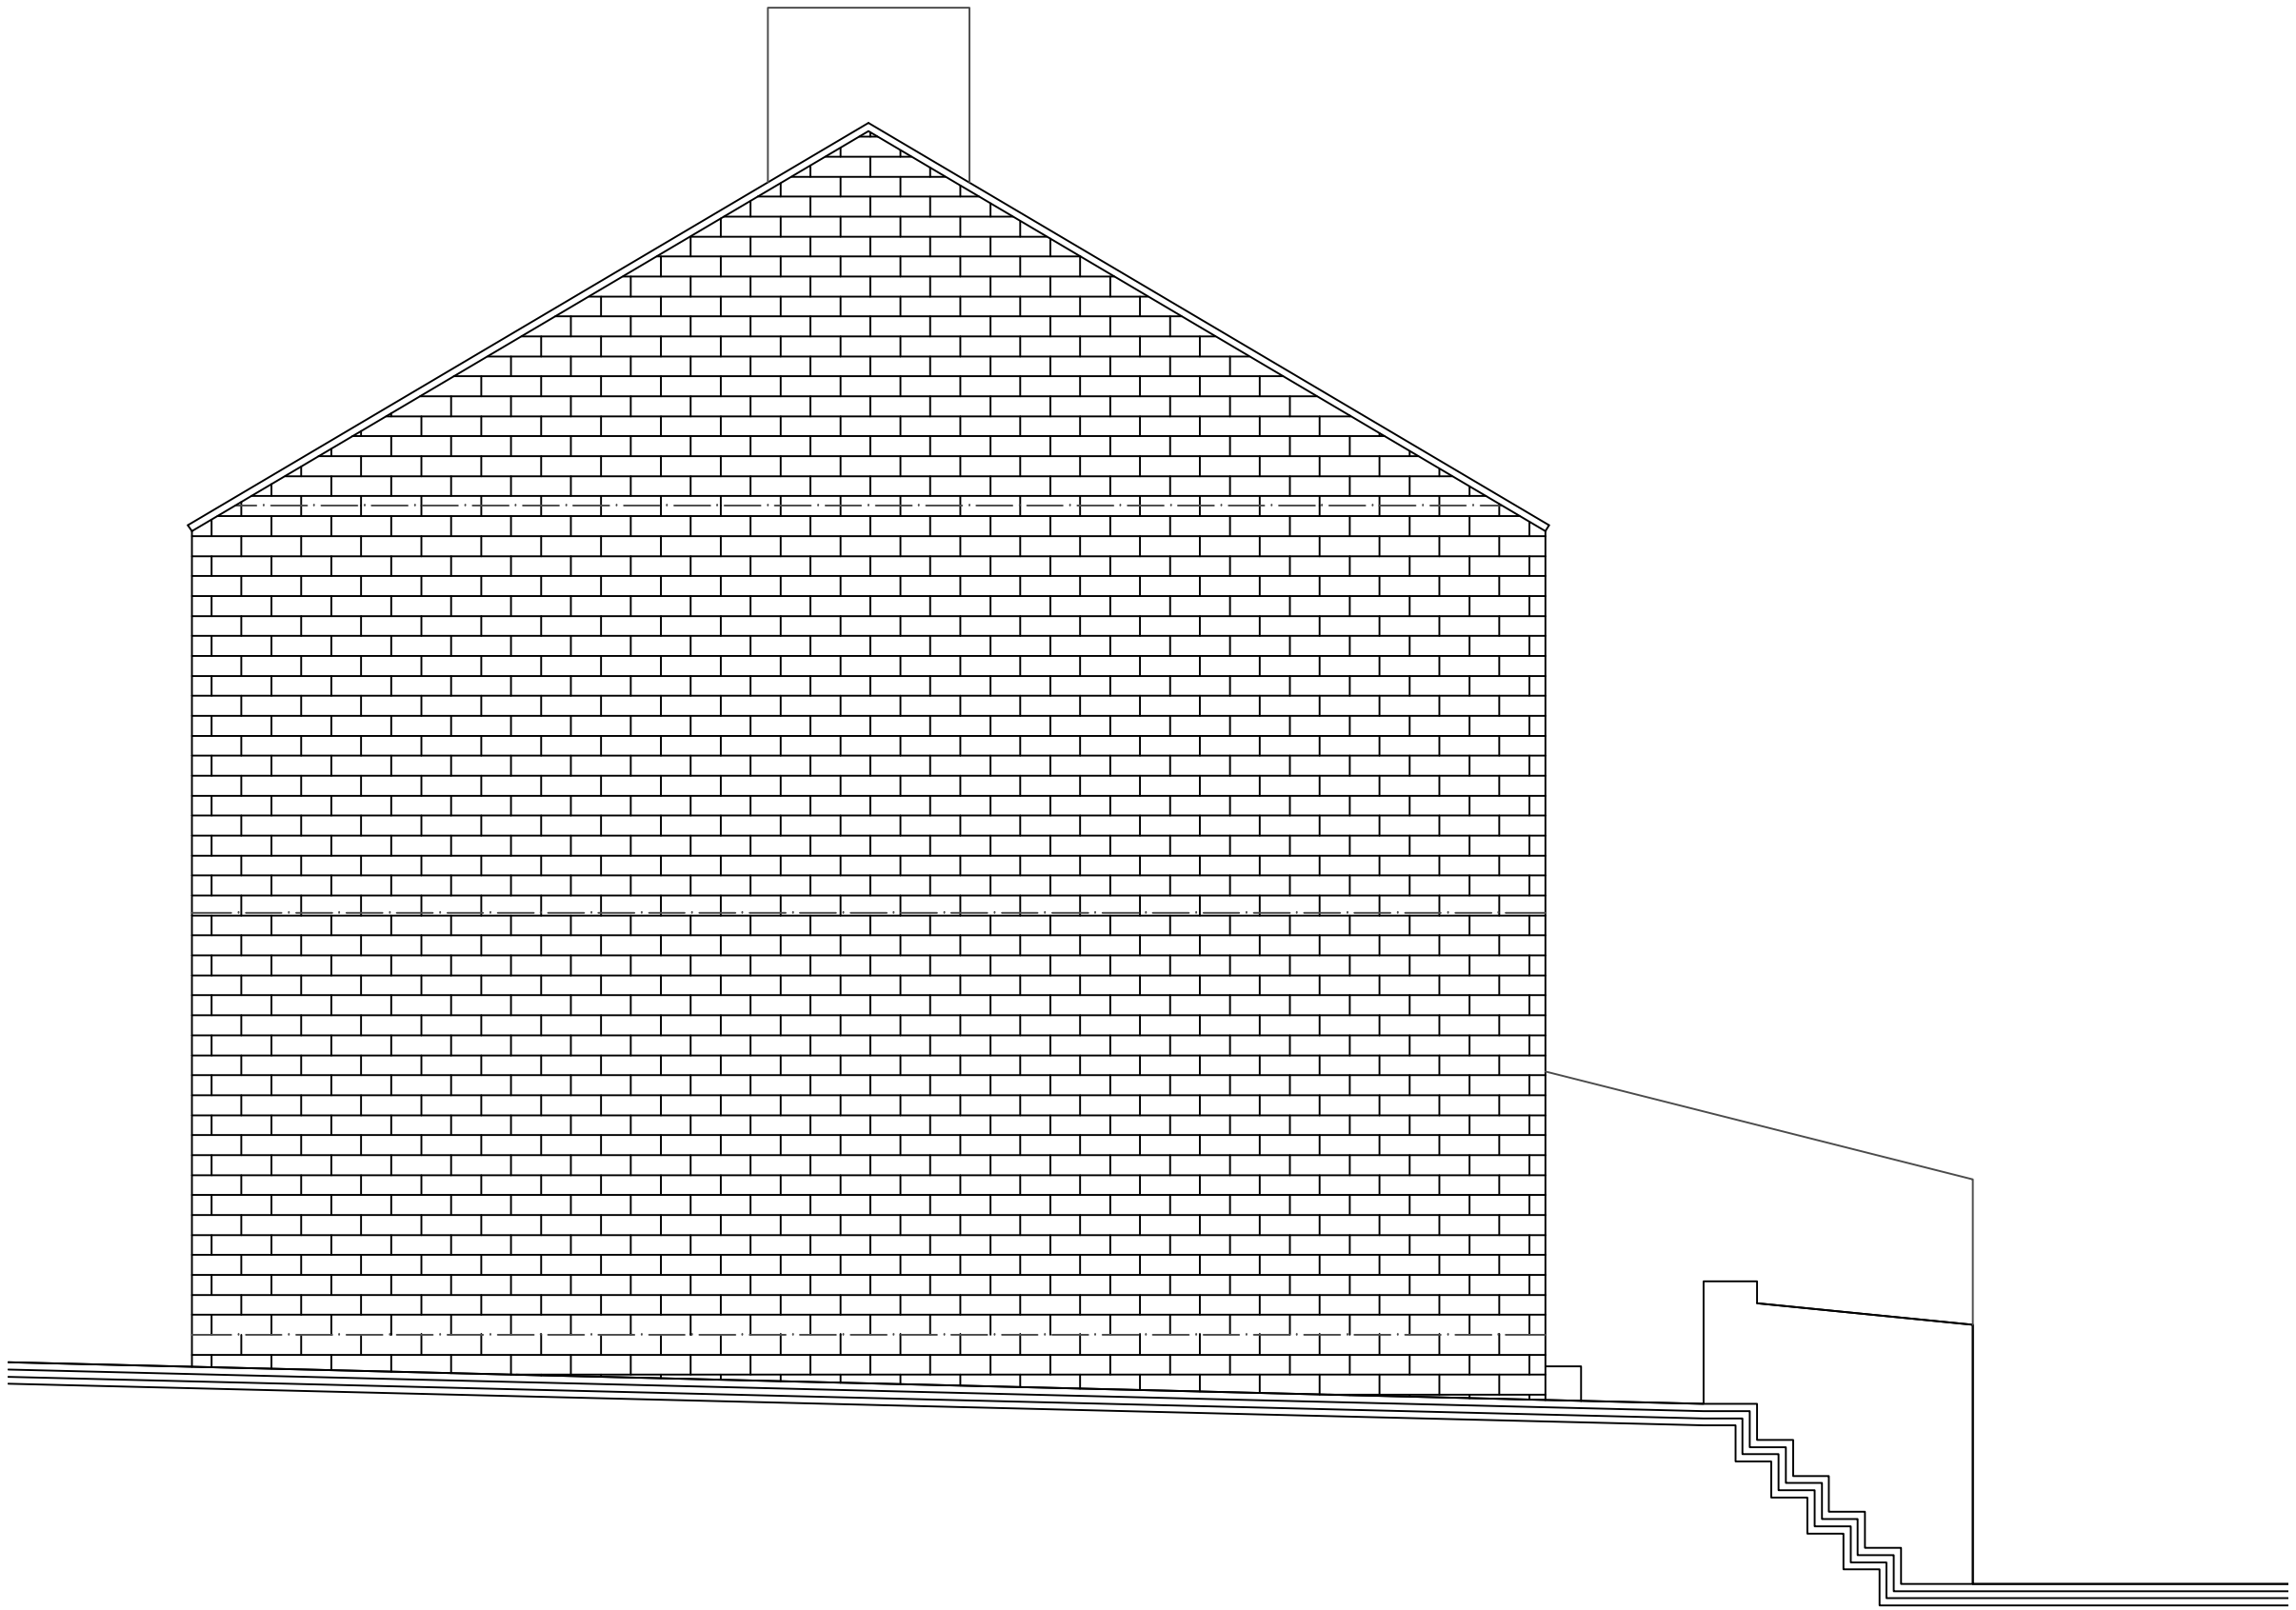

26 TREDCROFT ST, GLOSSOP

DWG: EXISTING
26 TREDCROFT STREET
GLOSSOP

REVISIONS:

1:50	CHECKED:
DATE: OCT'13	DRAWN:

©THIS DRAWING AND THE BUILDING WORKS DEPICTED ARE THE COPYRIGHT OF AJS ARCHITECTURE AND MAY NOT BE REPRODUCED OR AMENDED EXCEPT BY WRITTEN PERMISSION. NO LIABILITY WILL BE ACCEPTED FOR AMENDMENTS MADE BY OTHER PERSONS. - DO NOT SCALE OFF DRAWING, CONFIRM ALL DIMS ON SITE

A.J.S ARCHITECTURE
32 carr road.
buxton.
derbyshire.
sk17 6wf.
h: 01298 26062
m: 07794 400237



EXISTING 05

26 TREDCROFT ST