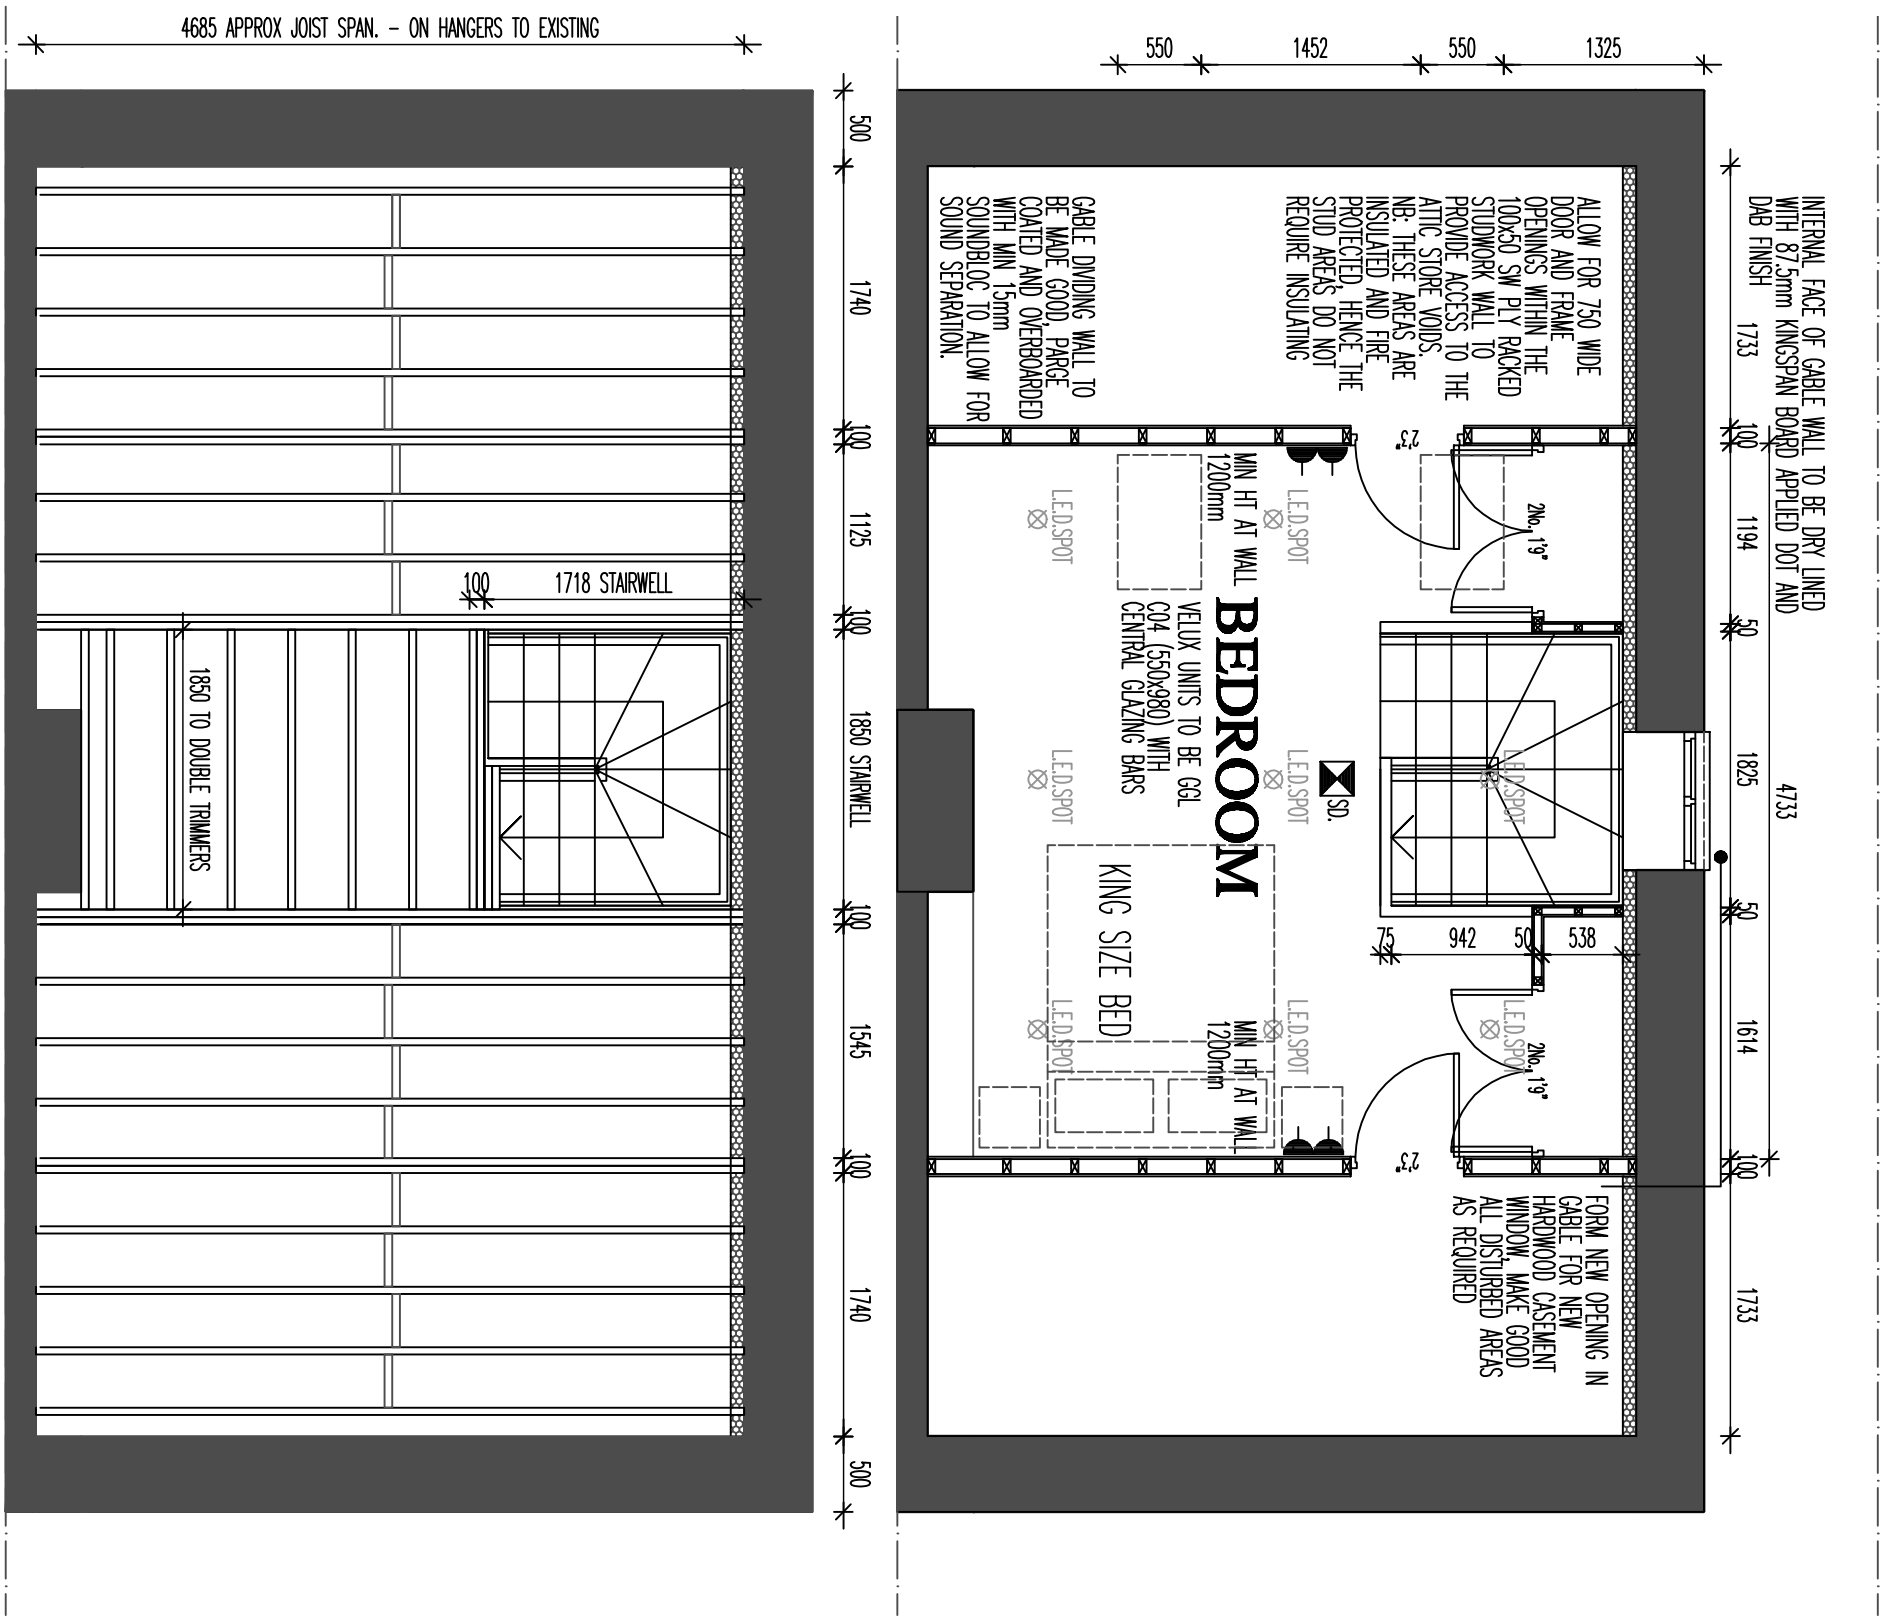


FLOOR JOISTS TO BE 225x75 C16 GRADE AT 400ctrs WITH MID SPAN NOGGINS AND DOUBLE JOIST TRIMMERS TO STAIRWELL VOID. ALLOW FOR 100mm ISOWOOL QUILT BETWEEN JOISTS, UNDERDRAWN WITH 15mm FIRELINE BOARD AND SKIM (TAPE AND SEAL ALL AREAS) AND FINISH OVER WITH 22mm T&G CHIPBOARD. MAKE UP TO ALLOW FOR 30min FIRE SEPARATION

ROOF STRUCTURE OVER ATTIC TO ALLOW FOR NEW 150x50 C16 GARDE STRUCTURAL RAFTERS AT 450ctrs TO SIT SIDE BY SIDE WITH EXISTING RAFTERS (100X50) AND TRIMMED ACCORDINGLY TO FORM OPENINGS FOR C04 CONSERVATION RANGE VELUX. PURLINS TO BE MIN 250x100 C16 GRADE AT CTRS SHOWN OR STEEL PURLINS TO CALC SPEC.

PROPOSED ATTIC AND JOIST PLAN 1:50

26 TREDCROFT ST, GLOSSOP

26 TREDCROFT ST


PROPOSED 04

©THIS DRAWING AND THE BUILDING WORKS DEPICTED ARE THE COPYRIGHT OF AJS ARCHITECTURE AND MAY NOT BE REPRODUCED OR AMENDED EXCEPT BY WRITTEN PERMISSION. NO LIABILITY WILL BE ACCEPTED FOR AMENDMENTS MADE BY OTHER PERSONS. - DO NOT SCALE OFF DRAWING, CONFIRM ALL DIMS ON SITE

A.J.S ARCHITECTURE

32 carr road.
buxton.
derbyshire.
sk17 6wf.

h: 01298 26062
m: 07794 400237

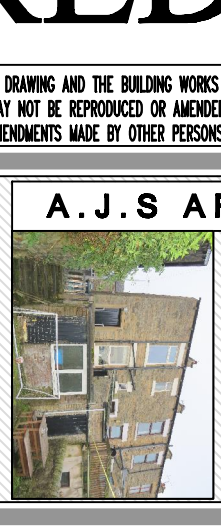

1:50

DATE: OCT'13

CHECKED:

DRAWN:

DWG: PROPOSED
26 TREDCROFT STREET
GLOSSOP

REVISIONS: