Rowan Cottage, Padfield

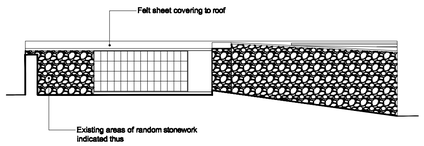

EXISTING SIDE ELEVATION 'A' (Scale 1:100)

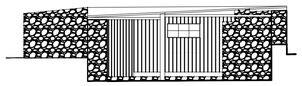

EXISTING FRONT ELEVATION 'B' (Scale 1:100)

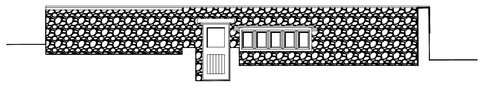

EXISTING SIDE ELEVATION 'C' (Scale 1:100)



EXISTING REAR ELEVATION 'D' (Scale 1:100)

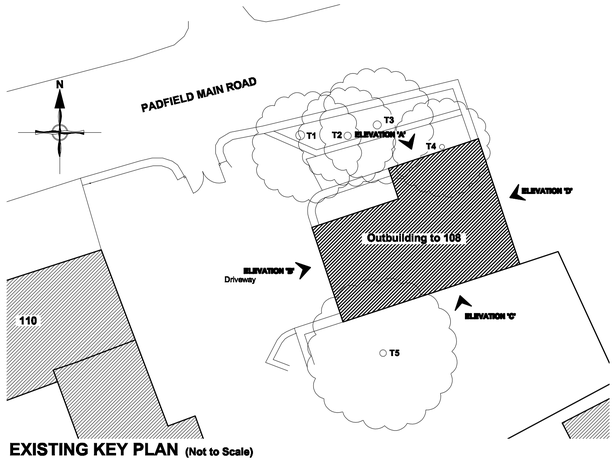

EXISTING KEY PLAN (Not to Scale)

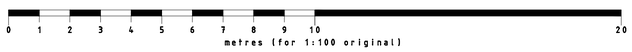

NB. Due to condition of existing structure it is not possible to provide a plan of the outbuilding; footprint is shown on latest revision of drawing no.: 1211P.01

NOTES

All dimensions are to be checked on site and any discrepancies referred to the designer prior to proceeding. **Do not scale off this drawing** . All levels are to be confirmed on site prior to proceeding with the work. All discrepancies between information shown on the drawing and the information shown on the specification are to be referred to the designer prior to proceeding with the works. All component sizes and references to be checked prior to the ordering of materials. Positions of existing drain runs and associated installations to be confirmed prior to proceeding and drains checked as necessary. All relevant boundary positions to be checked prior to proceeding. Any on site design changes must be reported to the designer and agreed with the relevant authority prior to proceeding. **Levels shown are related to an arbitrary datum and therefore not related to ordnance datum.**

Revision	Date	Details

ra grundy

R.A.Grundy Architectural Services
39, PARK ROAD, HADFIELD, GLOSSOP, DERBYSHIRE SK13 3AH
TEL.: 0774 501 3852 E-MAIL: ragbombay1@hotmail.co.uk

Project:	Proposed Garage and Apartment at: Rowan Cottage, 108 Padfield Main Road Padfield Glossop Derbyshire, SK13 1ET
Client:	Mr M and Mrs S Woolley
Drawing Title:	EXISTING OUTBUILDING ELEVATIONS

Drawn by:	R.G.	Date:	20th October 2013
Drawing No.:	1211P.02	Scale:	As shown @ A1
Revision:			