HPK/2013/0590
HIGH PEAK
8 NOV 2013
RECEIVED

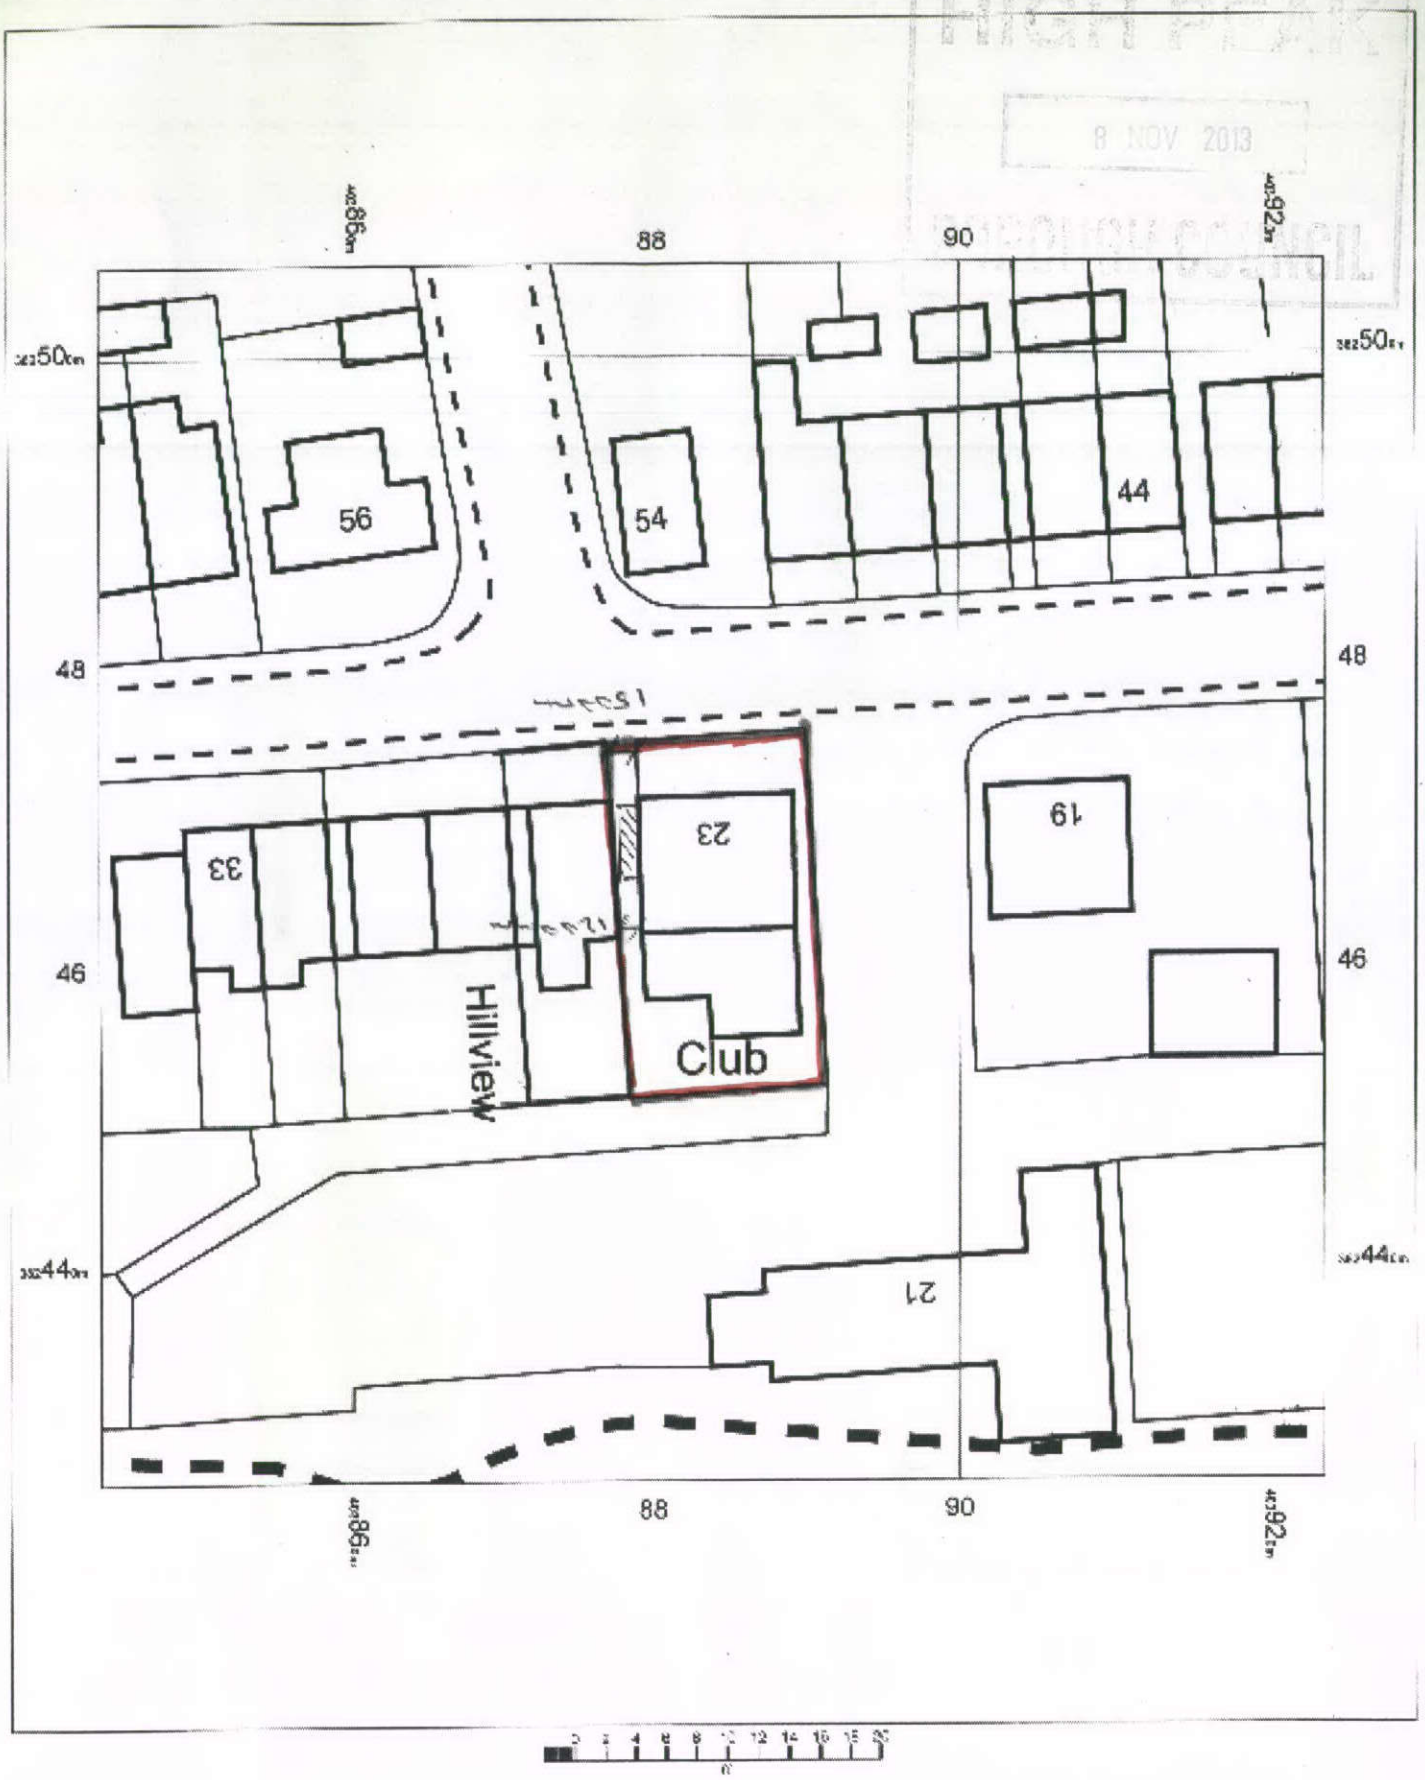

23 LOWER LANE
CHINLEY
SK23 6BE

OS MasterMap 1250/2500/10000 scale
01 October 2013, ID: BW1-00261666
www.blackwellmapping.co.uk

1:500 scale print at A4, Centre 403984 E 382466 N

©Crown Copyright Ordnance Survey. Licence no. 100041040

N

BLACKWELL'S
www.blackwellmapping.co.uk
TEL. 0114 288 7858
maps.sheffield@blackwell.co.uk