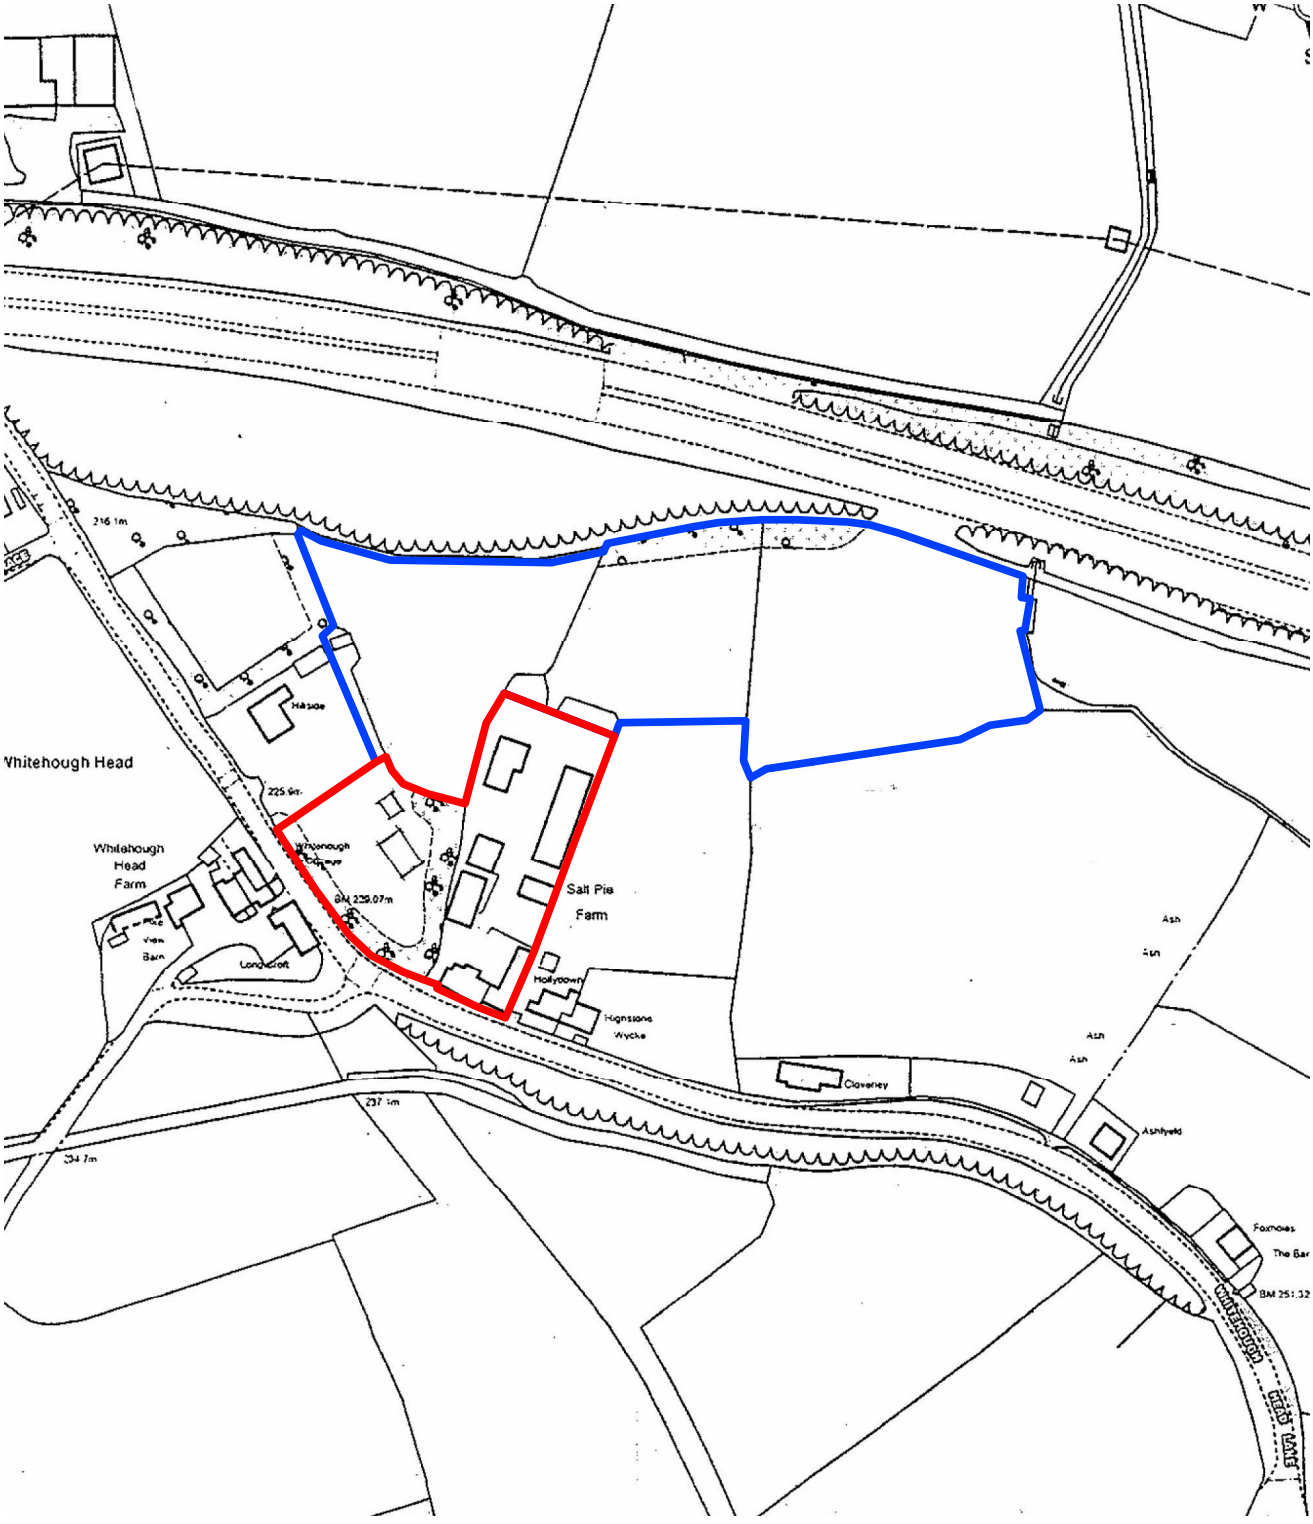

North

HIGH PEAK ARCHITECTS LTD

2nd Floor, Wharf House, Wharf Road, Whaley Bridge, High Peak, Derbys SK23 7AD
Tel: 01663 719717 Website: highpeakarch.com Email: hpa@highpeakarch.com

Development of Salt Pie Farm

Salt Pie Farm, Chinley

Location Plan

1142.01

Scale: 1:2500@ A4 Date: October 2013 DO NOT SCALE OFF THIS DRAWING Rev: